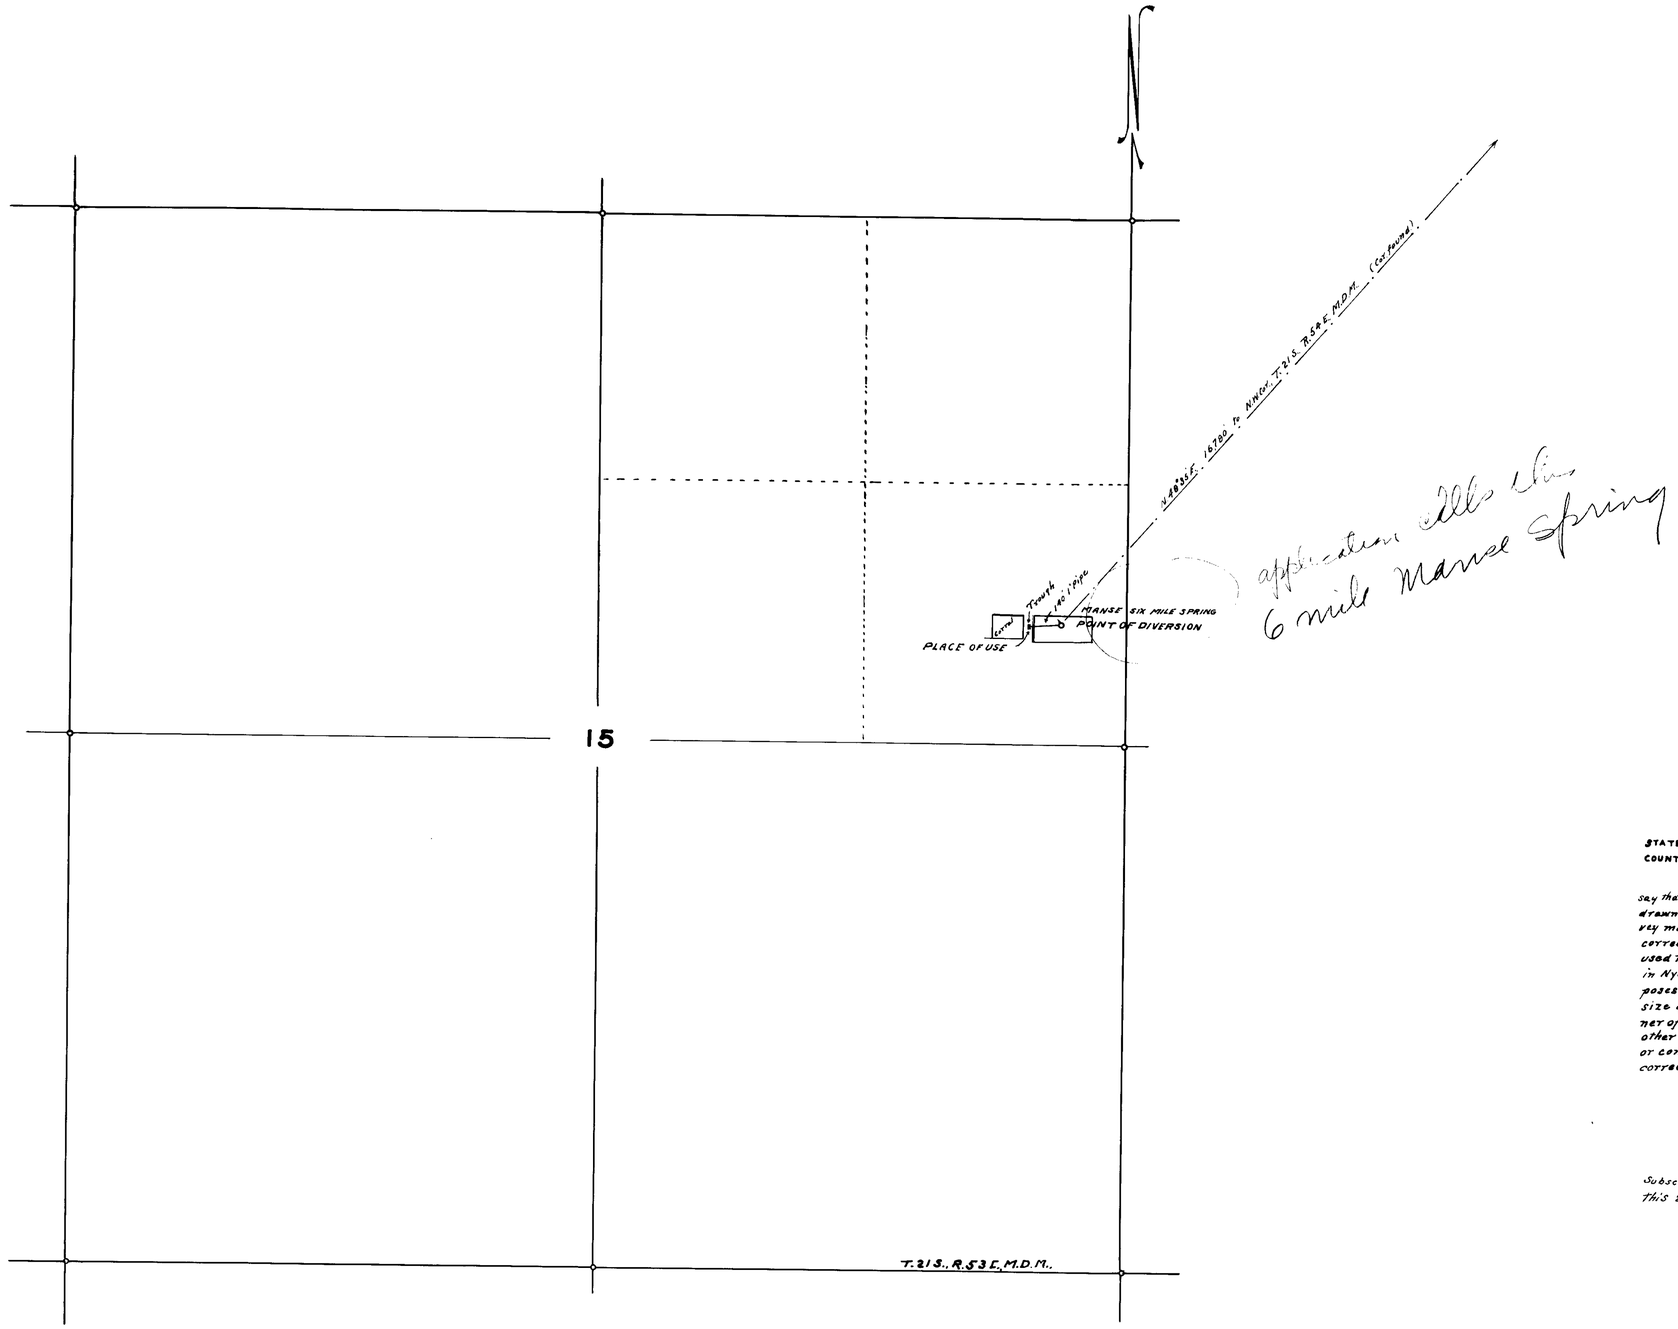


application calls this 6 mile Manse Spring

STATE OF NEVADA
COUNTY OF ESMERALDA } SS.

I, Ed. S. Giles, being first duly sworn, depose and say that this map consisting of one sheet has been correctly drawn to the designated scale from field notes of a survey made by me on the 22nd day of October, 1944 and correctly represents the location and extent of the works used to divert water from Manse Six Mile Spring in Nye County by H.D. Cornell for stockwatering purposes: That the point of diversion, the location and size of the diverting conduit, the place and manner of use and the location and names of all other works and streams which are crossed by or connected with the said works are fully and correctly designated thereon.

Ed. S. Giles

STATE WATER RIGHT SURVEYOR.

Subscribed and sworn to before me
This 2nd day of April, 1945.

Amy Robinson
Clerk of District Court.

SCALE 1 IN = 400 FT.

0 FT. 200 400 800 1200 1600

Certificate No. 8124 Issued June 21, 1948

MAP TO ACCOMPANY
APPLICATION TO APPROPRIATE WATER
FOR
STOCKWATERING
BY
H.D. CORNELL
FROM
MANSE SIX MILE SPRING.

6 mile Manse Spring

April 13, 1945

11174