Section	Sub-division	Town-ship	Range	Cultivated Acreage	Description of Culture	Date of First Culture
15	NW¼ SW¼	T. 19 S.	R. 53 E.	20	COTTON	
15	SW¼ SW¼	T. 19. S.	R53E.	20	COTTON	
15	NE¼ SW¼	T. 19 S.	R53E.	40	COTTON	
15	SE¼ SW¼	T. 19 S	R53E.	40	COTTON	
15	SW¼ SE¼	T. 19 S.	R53E.	8	COTTON	

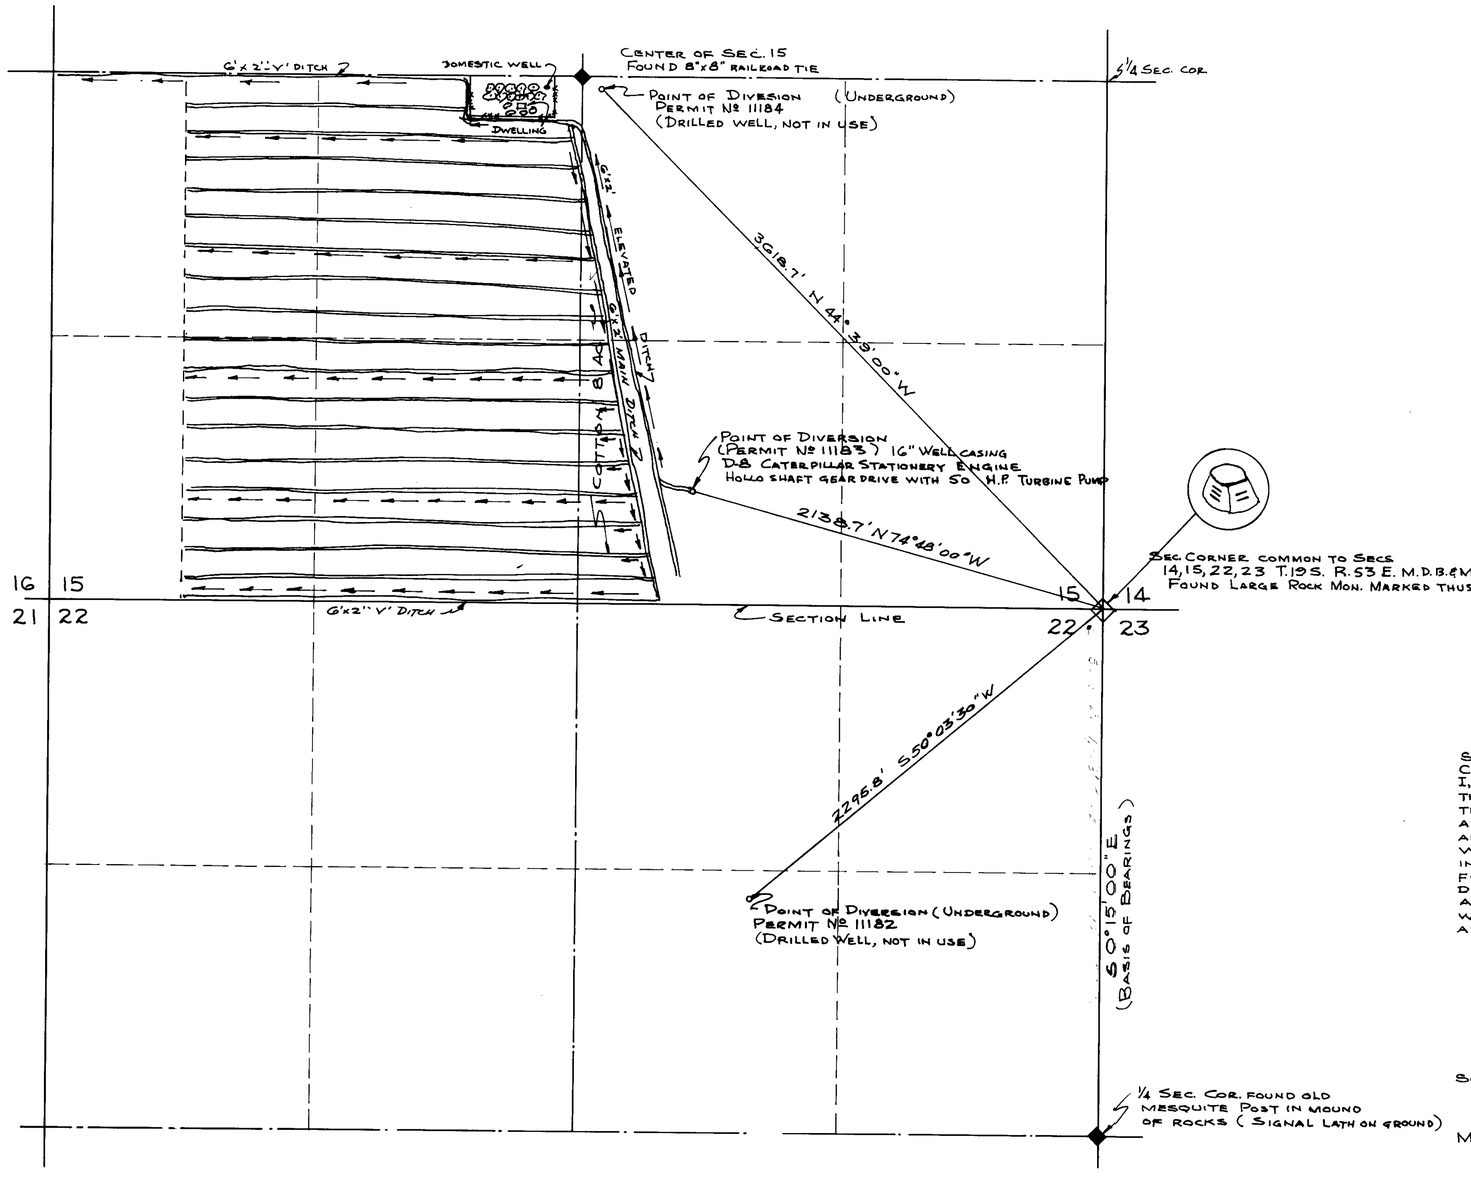

S½ of Sec. 15, and N½ of Sec. 22,
T. 19 S., R. 53 E., M.D.B. & M.

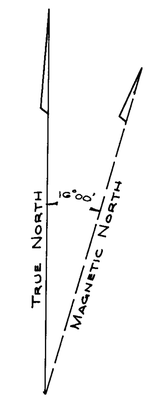

STATE OF NEVADA } S.S.
COUNTY OF CLARK

I, FRANK D. RATHBUN JR., BEING FIRST DULY SWORN DEPOSE AND SAY THAT THIS MAP, CONSISTING OF ONE SHEET, HAS BEEN CORRECTLY DRAWN TO THE DESIGNATED SCALE FROM FIELD NOTES OF A SURVEY MADE BY ME AND COMPLETED ON THE 11TH DAY OF OCTOBER, 1958; THAT IT TRULY AND CORRECTLY REPRESENTS THE LOCATION AND EXTENT OF THE WORKS USED TO DIVERT WATER FROM AN UNDERGROUND SOURCE IN PAHRUMP VALLEY, NYE COUNTY, NEVADA, BY RALPH STAVER FOR IRRIGATION USE UNDER PERMIT Nº. 11183 THAT THE POINT OF DIVERSION, THE LOCATION AND SIZE OF THE DIVERTING CHANNEL, ALL RESERVOIRS OR BASINS, THE LOCATION AND NAMES OF ALL OTHER WORKS WHICH WILL CROSS OR CONNECT WITH THE WORKS ARE FULLY AND CORRECTLY REPRESENTED HEREON; AS ARE ALSO THE PLACES OF USE.

Frank D. Rathbun Jr.
STATE WATER RIGHT SURVEYOR

SUBSCRIBED AND SWORN TO BEFORE ME THIS 17th DAY OF October 1958.

Carol J. Armstrong
NOTARY PUBLIC IN AND FOR CLARK COUNTY, NEVADA.

MY COMMISSION EXPIRES September 9, 1959

0 50 100 200 300 400 500 750 1000 1500 2000
SCALE IN FEET

FILED
Oct. 21, 1958
STATE ENGINEER'S OFFICE

17798 CERTIFICATE NO. 5930 ISSUED Oct. 19, 1965

MAP TO ACCOMPANY
PROOF OF APPLICATION OF WATER TO BENEFICIAL USE
FOR IRRIGATION USE
UNDER PERMIT Nº. 11183
BY
RALPH STAVER
FROM AN UNDERGROUND SOURCE
PAHRUMP VALLEY
NYE COUNTY, NEVADA.

38838 38837 18069 18068 17798 File Under → 11183