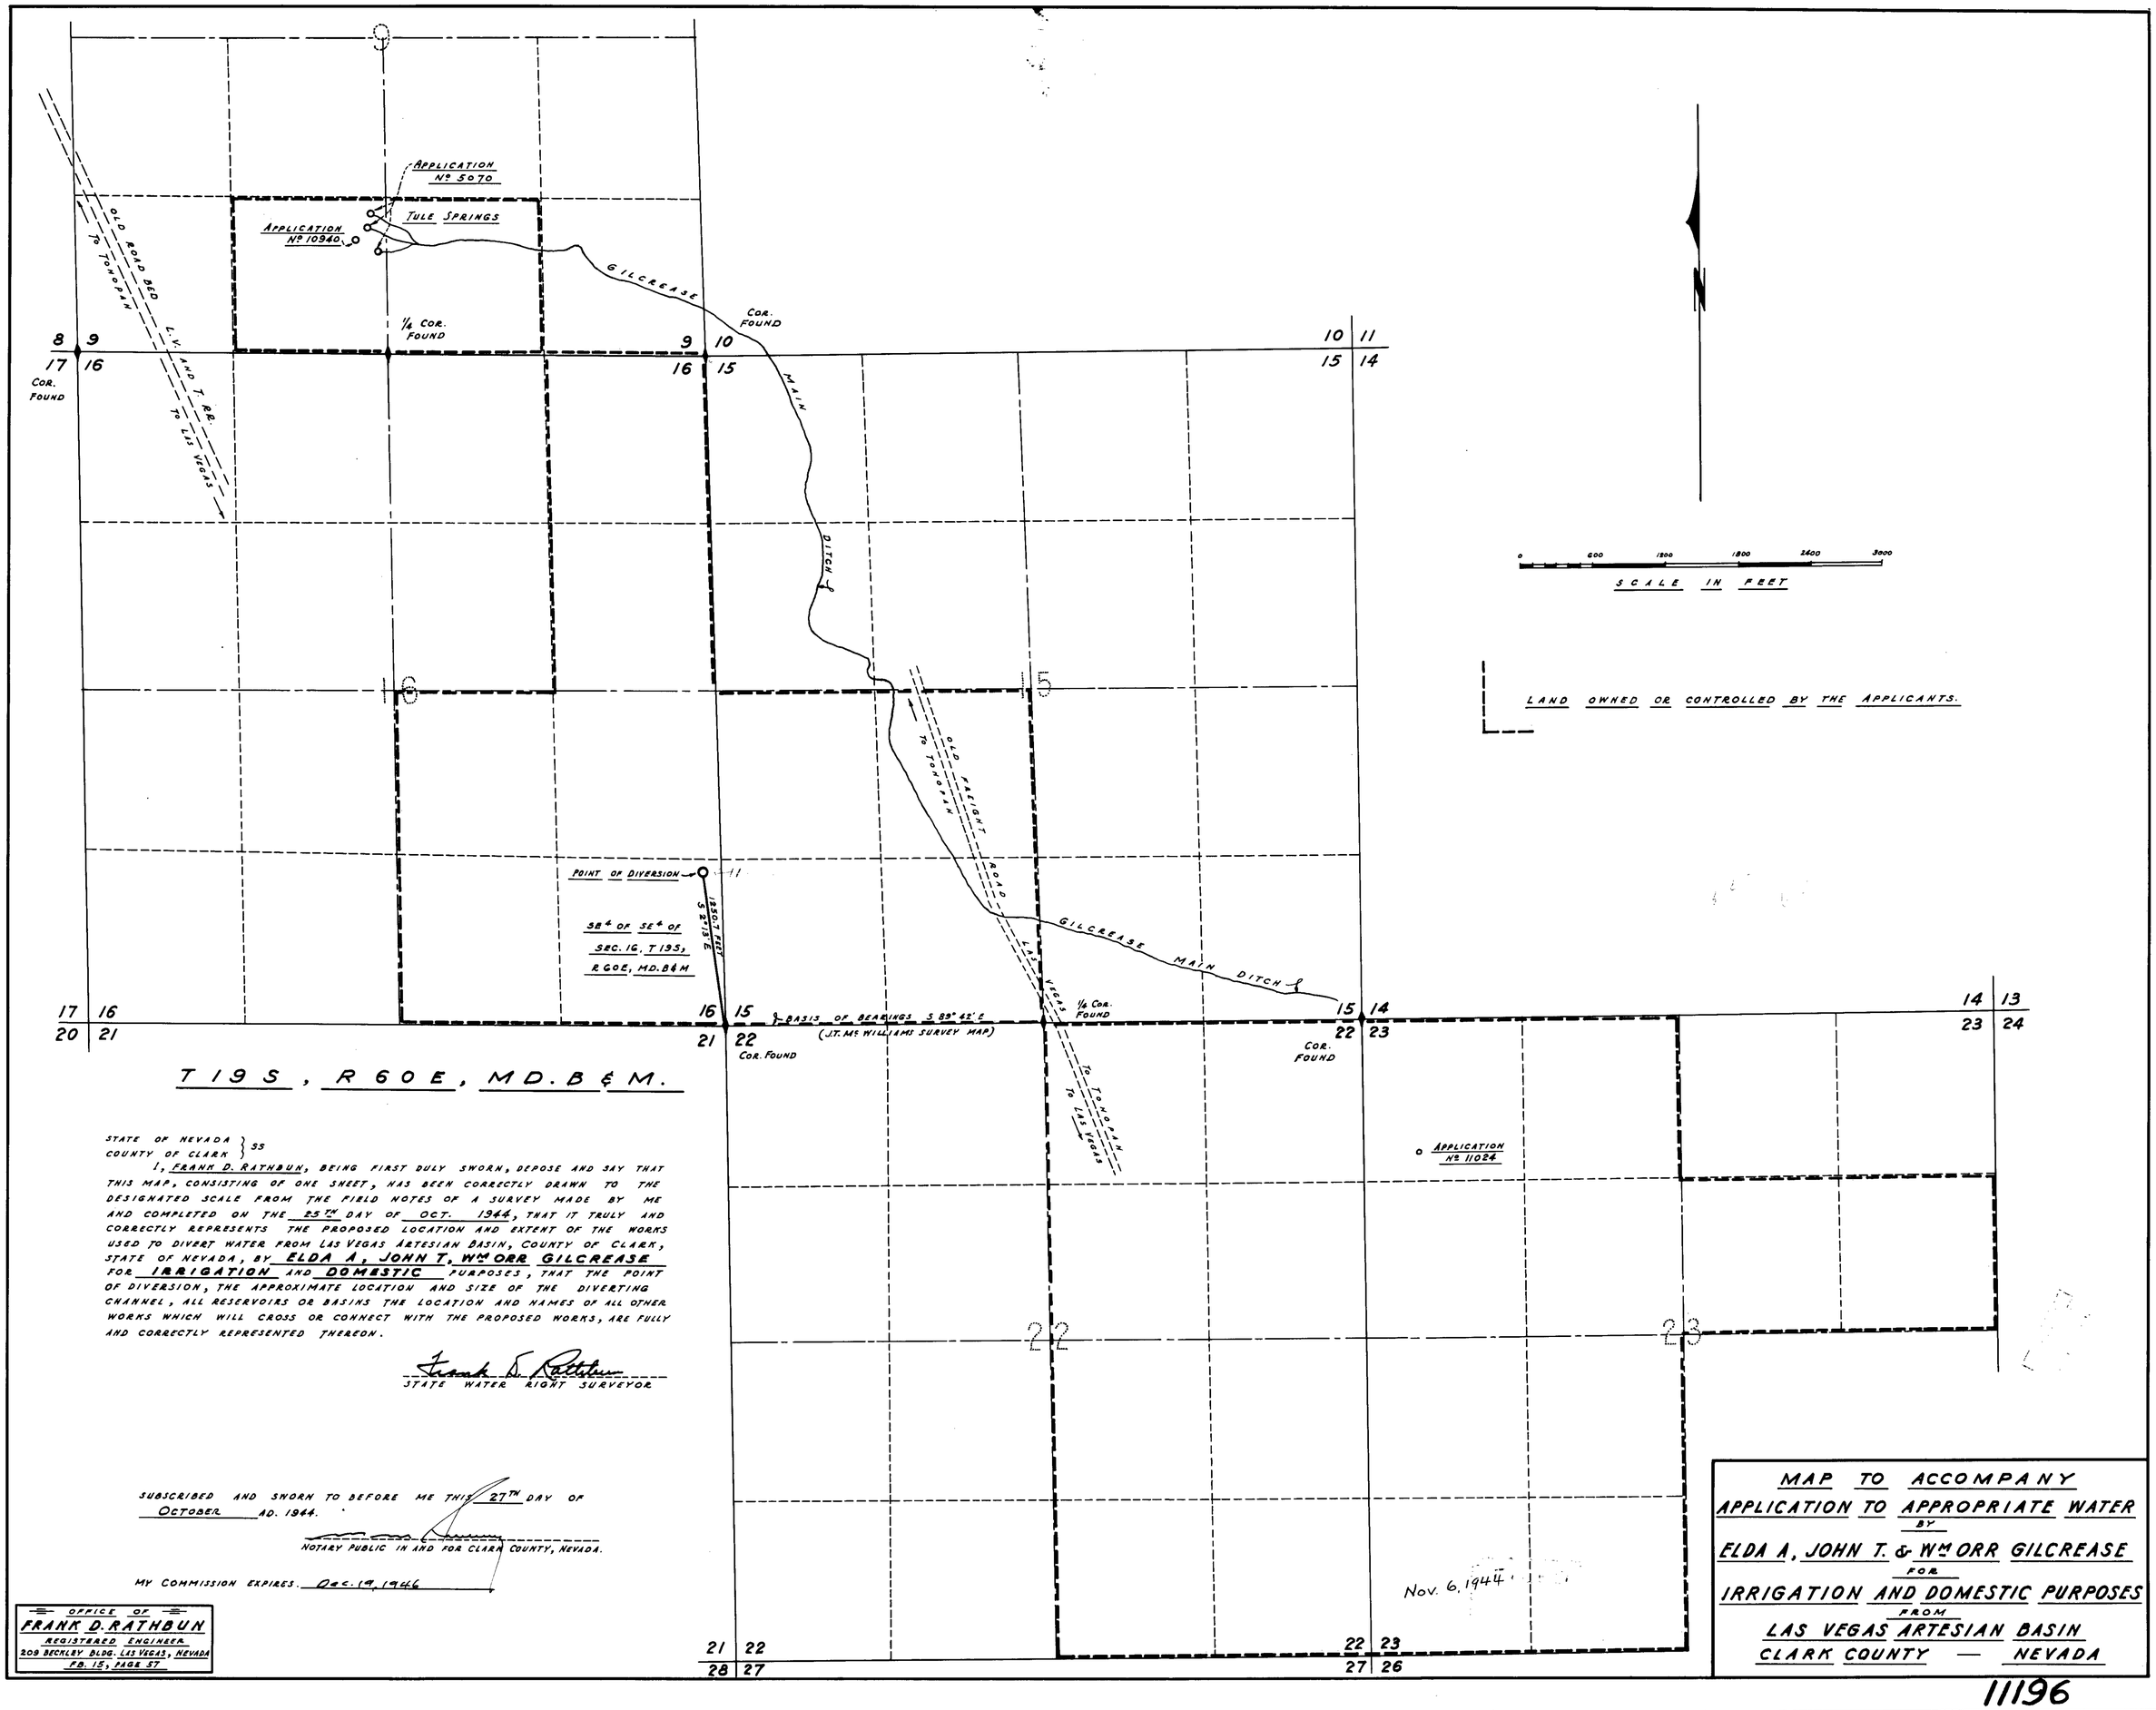

STATE OF NEVADA }
COUNTY OF CLARK } SS

I, FRANK D. RATHBUN, BEING FIRST DULY SWORN, DEPOSE AND SAY THAT THIS MAP, CONSISTING OF ONE SHEET, HAS BEEN CORRECTLY DRAWN TO THE DESIGNATED SCALE FROM THE FIELD NOTES OF A SURVEY MADE BY ME AND COMPLETED ON THE 25TH DAY OF OCT. 1944, THAT IT TRULY AND CORRECTLY REPRESENTS THE PROPOSED LOCATION AND EXTENT OF THE WORKS USED TO DIVERT WATER FROM LAS VEGAS ARTESIAN BASIN, COUNTY OF CLARK, STATE OF NEVADA, BY ELDA A, JOHN T, Wm ORR GILCREASE FOR IRRIGATION AND DOMESTIC PURPOSES, THAT THE POINT OF DIVERSION, THE APPROXIMATE LOCATION AND SIZE OF THE DIVERTING CHANNEL, ALL RESERVOIRS OR BASINS THE LOCATION AND NAMES OF ALL OTHER WORKS WHICH WILL CROSS OR CONNECT WITH THE PROPOSED WORKS, ARE FULLY AND CORRECTLY REPRESENTED THEREON.

Frank D. Rathbun
STATE WATER RIGHT SURVEYOR

SUBSCRIBED AND SWORN TO BEFORE ME THIS 27TH DAY OF OCTOBER AD. 1944.

NOTARY PUBLIC IN AND FOR CLARK COUNTY, NEVADA.

MY COMMISSION EXPIRES. Dec. 19, 1946

OFFICE OF
FRANK D. RATHBUN
REGISTERED ENGINEER
209 BECKLEY BLDG. LAS VEGAS, NEVADA
FB. 15, PAGE 57

MAP TO ACCOMPANY
APPLICATION TO APPROPRIATE WATER
BY
ELDA A, JOHN T. & Wm ORR GILCREASE
FOR
IRRIGATION AND DOMESTIC PURPOSES
FROM
LAS VEGAS ARTESIAN BASIN
CLARK COUNTY — NEVADA

11196