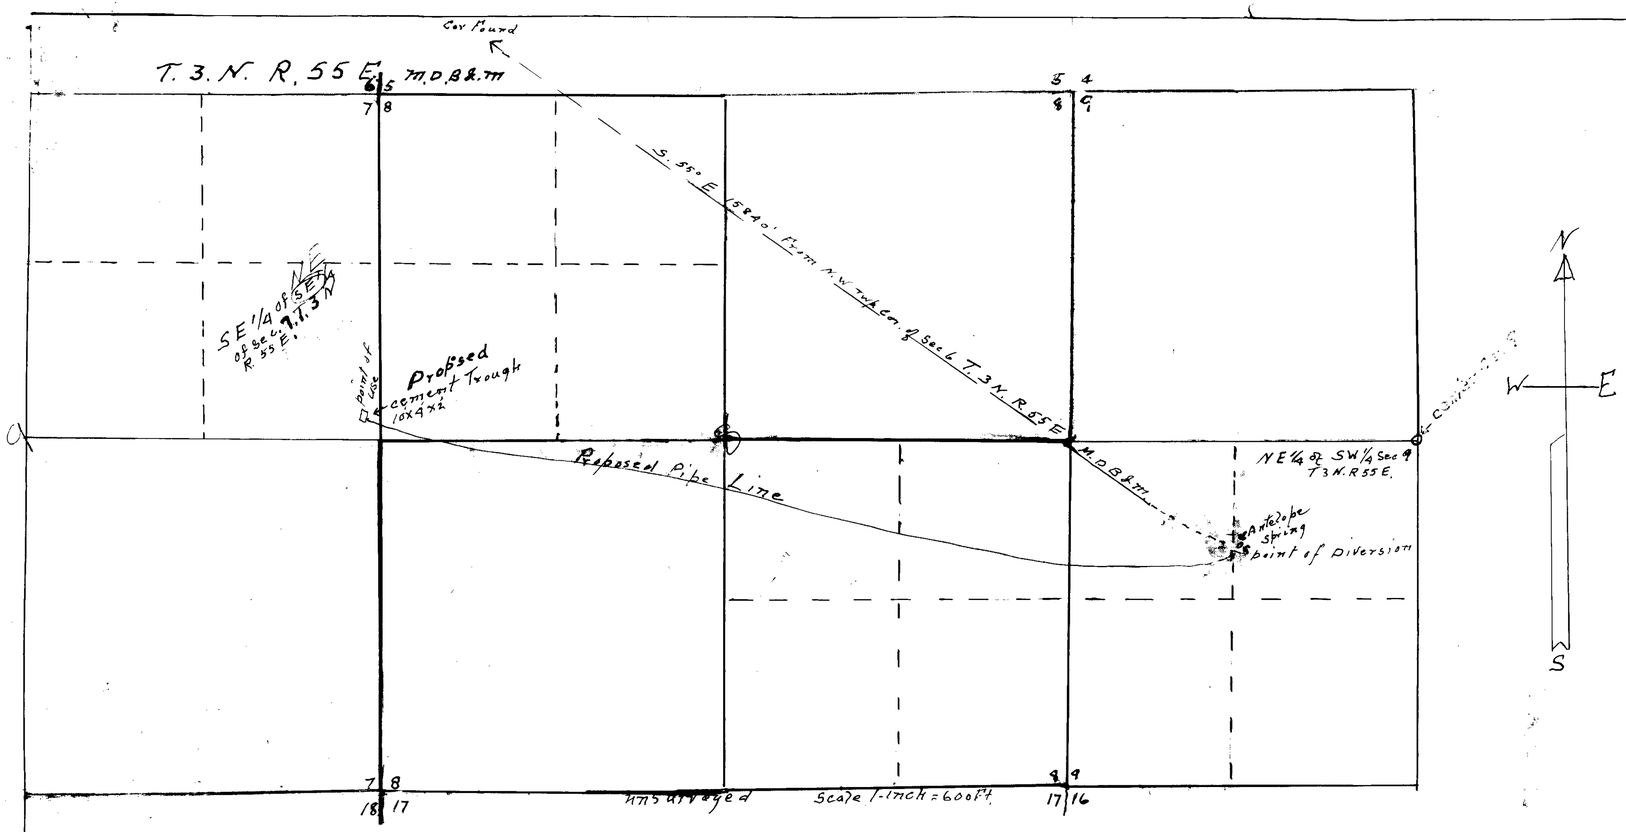

State of Nevada }ss
County of Lincoln

I, W. F. Thorne being first duly sworn, depose and say that the above map has been correctly drawn to the designated scale from field notes of a survey made by me on the 2nd day of November, 1944 and that it truly and correctly represents the location and extent of the proposed works used to divert water from Antelope Spring by Sheldon Lamb for stockwatering purposes that the point of Diversion and the place of use are fully and accurately designated Thereon.

Wm. F. Thorne
State Water Right Surveyor

subscribed and sworn to before me this 16th day of November 1944

Ivan Stewart
Justice of The Peace in and for Alamo
Lincoln County Nevada.

Jan. 2, 1945

Certificate 3479 Issued Mar. 20, 1950 for 0.003 c.f.s. for stock & dom.

Map to
Accompany
Proof of Appropriation
For Stockwatering purposes
By
Sheldon Lamb
From
Antelope Spring

11199