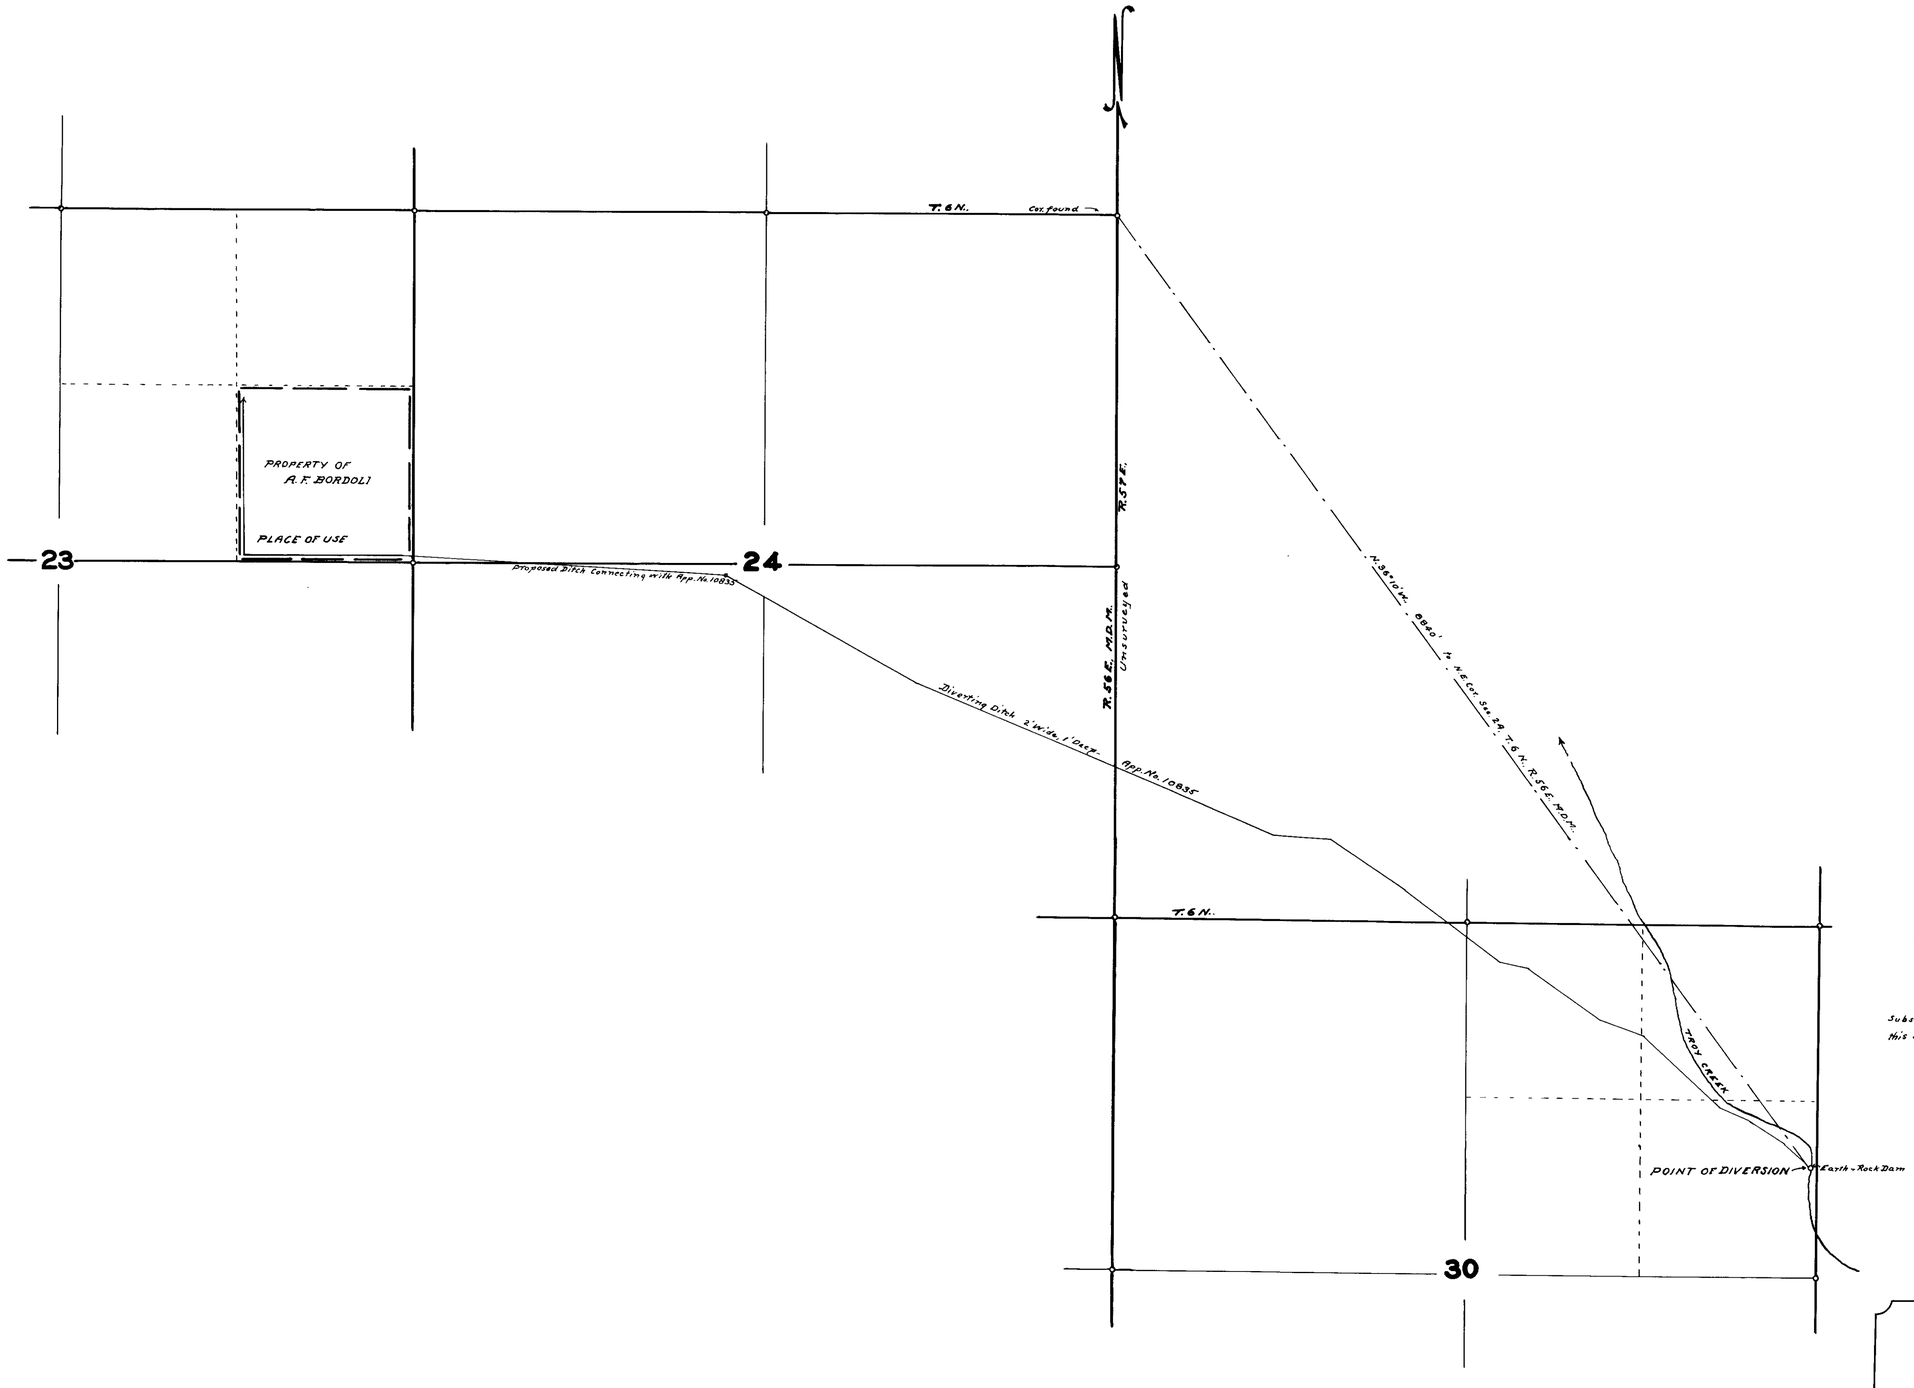


STATE OF NEVADA
COUNTY OF ESMERALDA } S.S.

I, Ed. S. Giles being first duly sworn, depose and say That this map consisting of one sheet has been correctly drawn to the designated scale from field notes of a survey made by me on the 19th day of March, 1945 and correctly represents the location and extent of the works used to divert water from Troy Creek in Nye County by A. F. Bordoli for irrigation purposes; That all other works and streams which are crossed by or connected with the said works and the boundary area and kind of culture of the land to be irrigated are correctly shown and designated thereon, together with the proposed point of diversion, the approximate location and size of the diverting channel including all reservoirs and basins.

Ed. S. Giles
STATE WATER RIGHT SURVEYOR.

Subscribed and sworn to before me this 24th day of March, 1945

Amy Robinson
CLERK OF DISTRICT COURT.

SCALE 1 IN. = 600 FT.

0 FT. 300 600 1200 1800 2400

April 4, 1945

MAP TO ACCOMPANY
APPLICATION TO APPROPRIATE WATER
FOR
IRRIGATION
BY
**A. F. BORDOLI**
FROM
TROY CREEK

11202