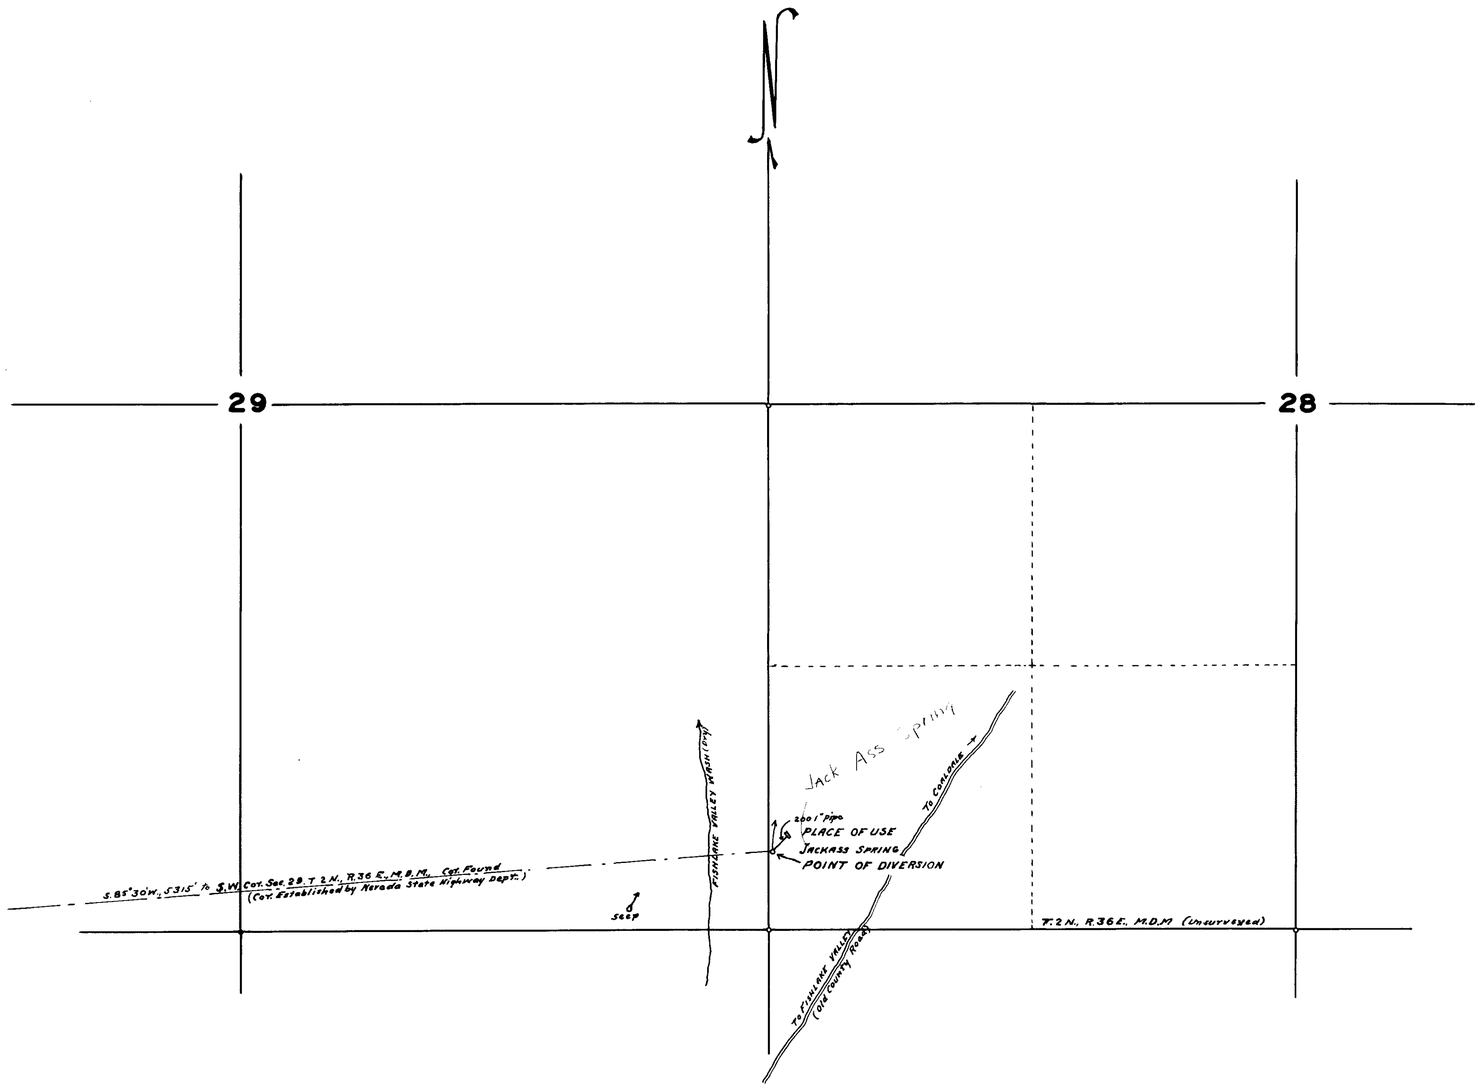

STATE OF NEVADA
COUNTY OF ESMERALDA } ss..

I, Ed. S. Giles, being first duly sworn, depose and say that this map, consisting of one sheet, has been correctly drawn to the designated scale from the field notes of a survey made by me on the 25th day of March, 1943, and correctly represents the location and extent of the works used to divert water from JACKASS SPRING in Esmeralda County by Benjamin F. Casey for stockwatering purposes: That the point of diversion, the location and size of the diverting conduit, the place and manner of use and the location and names of all other works and streams which will be crossed by or connected with the said works are fully and correctly designated thereon.

Ed. S. Giles

STATE WATER RIGHT SURVEYOR.

Subscribed and sworn to before me
this 16th day of October, 1944.

Clerk of District Court.

SCALE 1 IN = 400 FT..

0 FT. 100 200 300 400 800 1200 1600

MAP TO ACCOMPANY
APPLICATION TO APPROPRIATE WATER
FOR
STOCKWATERING
BY
BENJAMIN F. CASEY
FROM
JACKASS SPRING.

Nov. 15, 1944

11205