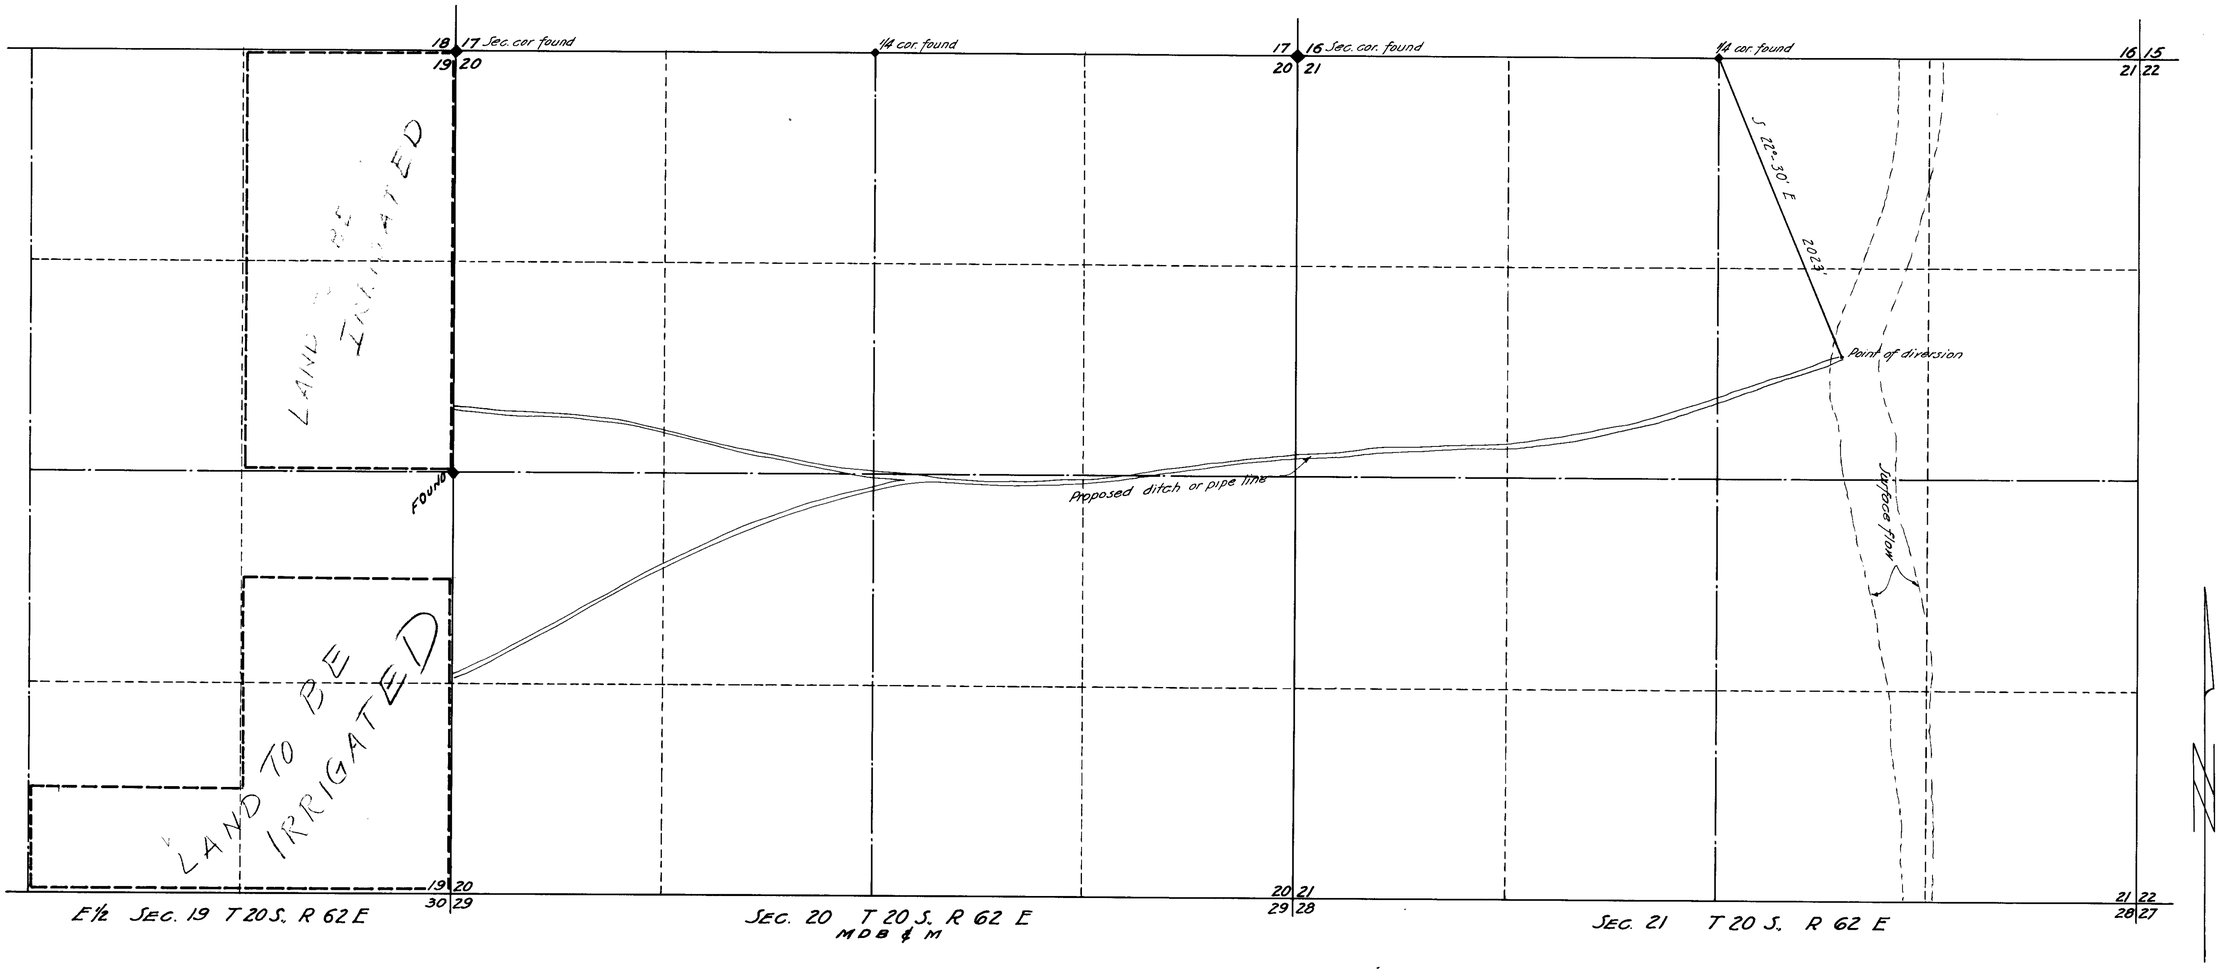

STATE OF NEVADA }
COUNTY OF CLARK } SS:

I, Frank D. Rathbun, being first duly sworn, depose and say that this map, consisting of one sheet, has been correctly drawn to the designated scale from field notes of a survey made by me and completed on the 6th day of December, 1944; that it truly and correctly represents the proposed location and extent of the works used to divert water from a surface flow in Las Vegas Valley, County of Clark, State of Nevada, by C.C.MARACCI, for IRRIGATION purposes; that the point of diversion, the approximate location and size of the diverting channel, all reservoirs or basins, and the location and names of all other works which will cross or connect with the proposed works, are fully and correctly represented thereon.

Frank D. Rathbun
STATE WATER RIGHT SURVEYOR

Jan. 18, 1945

Subscribed and sworn to before me this [illegible] day of [illegible], 1945.

[illegible]
NOTARY PUBLIC IN AND FOR CLARK COUNTY, NEVADA

My commission expires [illegible] 1947

MAP TO ACCOMPANY
APPLICATION TO APPROPRIATE WATER
BY
C. C. MARACCI
FOR
IRRIGATION PURPOSES
FROM
SURFACE FLOW IN LAS VEGAS VALLEY
CLARK COUNTY — NEVADA

OFFICE OF
FRANK D. RATHBUN
REG. ENGINEER
209 BECKLEY BLDG.
LAS VEGAS — NEVADA
FB 17 P11

11208