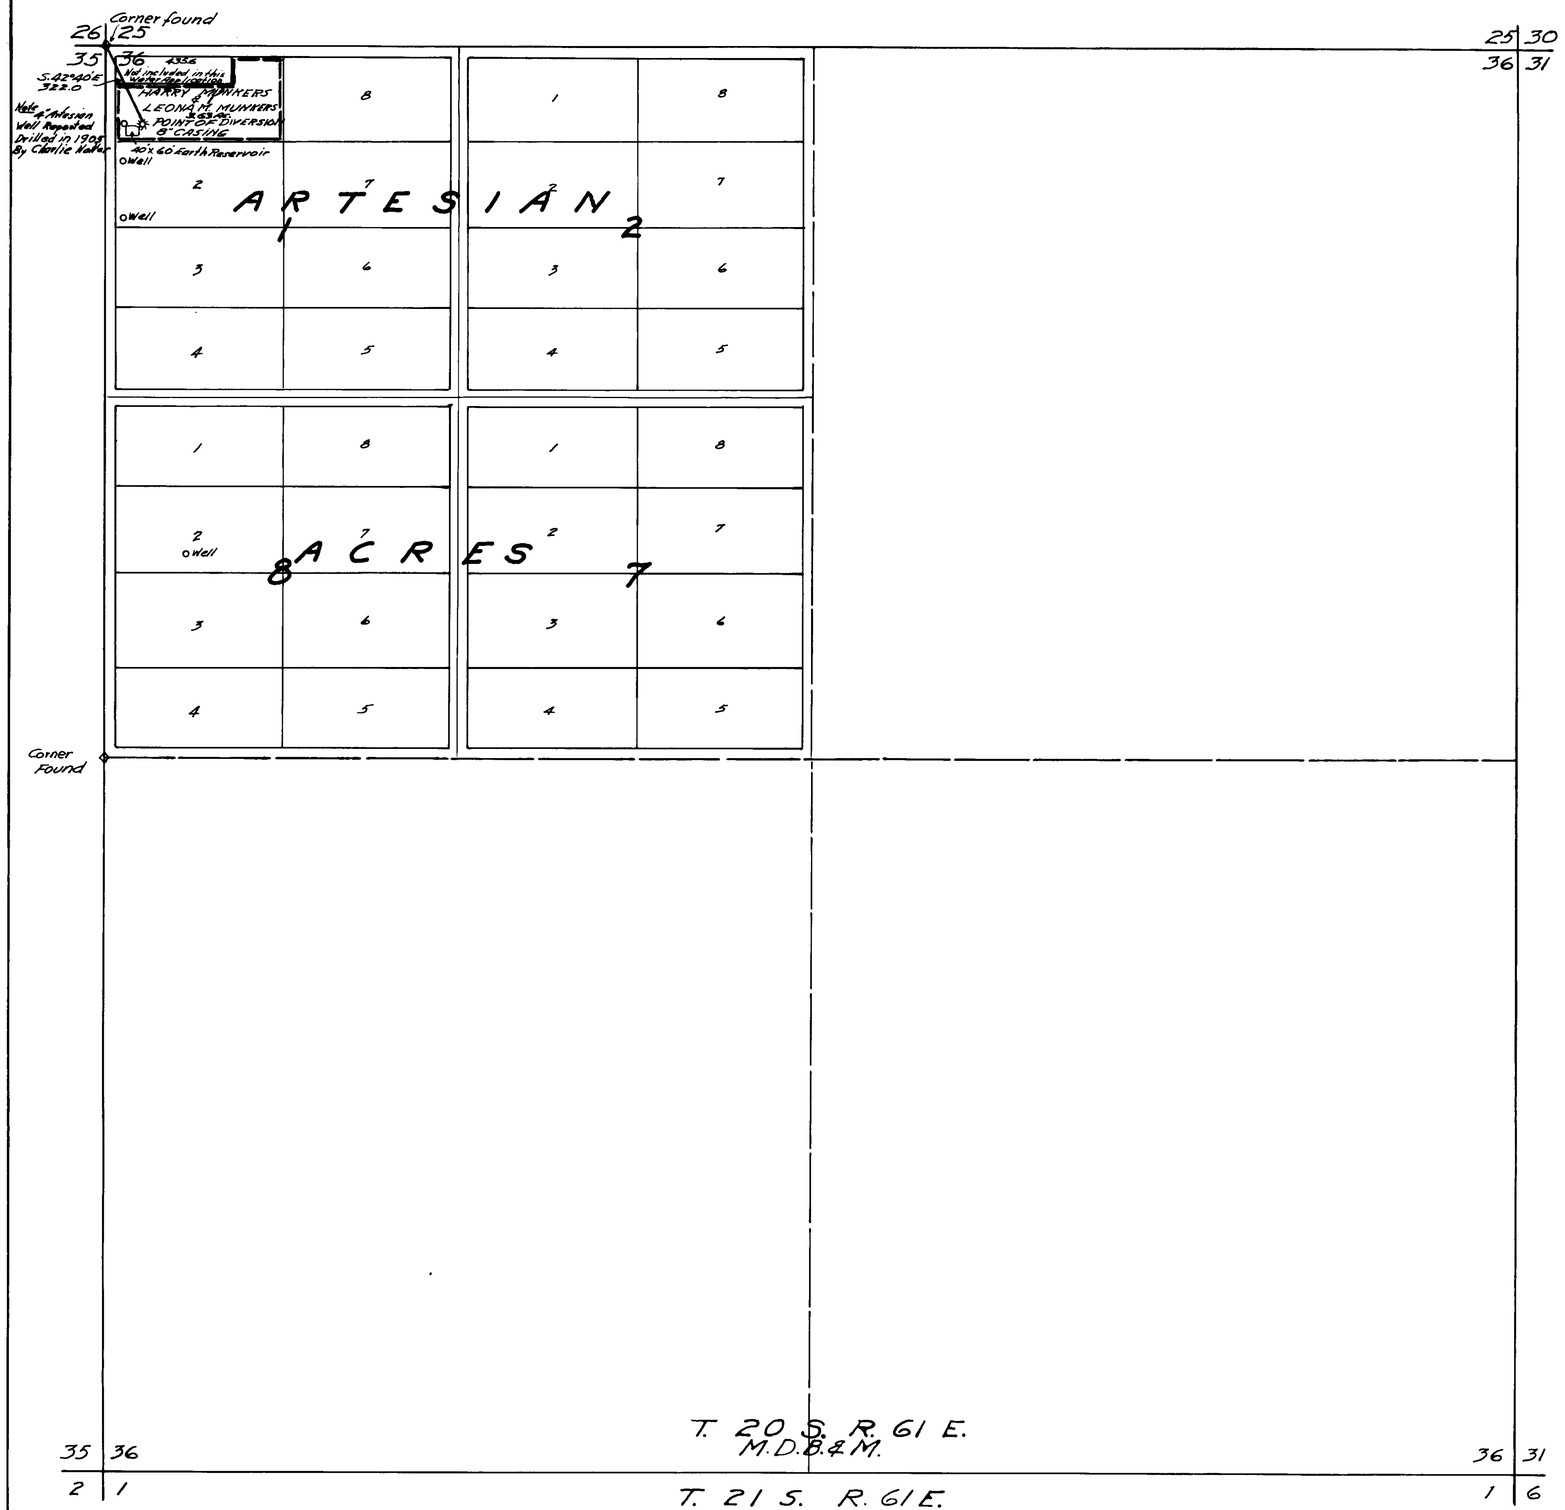

State of Nevada } S.S.
County of Clark }

I, Van O. Eastland, being first duly sworn, depose and say that this map consisting of one sheet has been correctly drawn to the designated scale from field notes of a survey made by me on the 19th day of November 1944, that it truly and correctly represents the proposed location and extent of the works used to divert water from an underground source in Clark County by HARRY F. MUNKERS and LEONA M. MUNKERS for Irrigation and Domestic purposes, that the proposed point of diversion, the approximate location and size of the diverting channel, all reservoirs or basins, the location and names of all other works which will cross or connect with the proposed works, and the boundary of all lands, showing by 40 acre subdivision, the areas proposed to be irrigated, are fully and correctly designated hereon.

Van O. Eastland
STATE WATER RIGHT SURVEYOR

Subscribed and sworn to before me this 21st day of November 1944.

Camillia G. Butts
Notary Public in and for Clark County, Nevada.

My Commission expires October 16, 1945.

0 300 600 900 1200 1500 1800
SCALE IN FEET
1" = 300'

FILED
Nov. 24, 1944

OFFICE STATE ENGINEER
NOV 21 1944

MAP TO ACCOMPANY APPLICATION TO APPROPRIATE WATER FOR
IRRIGATION & DOMESTIC PURPOSES
BY
HARRY F. MUNKERS & LEONA M. MUNKERS
FROM AN UNDERGROUND SOURCE
CLARK COUNTY, NEVADA.
Application No.

11209