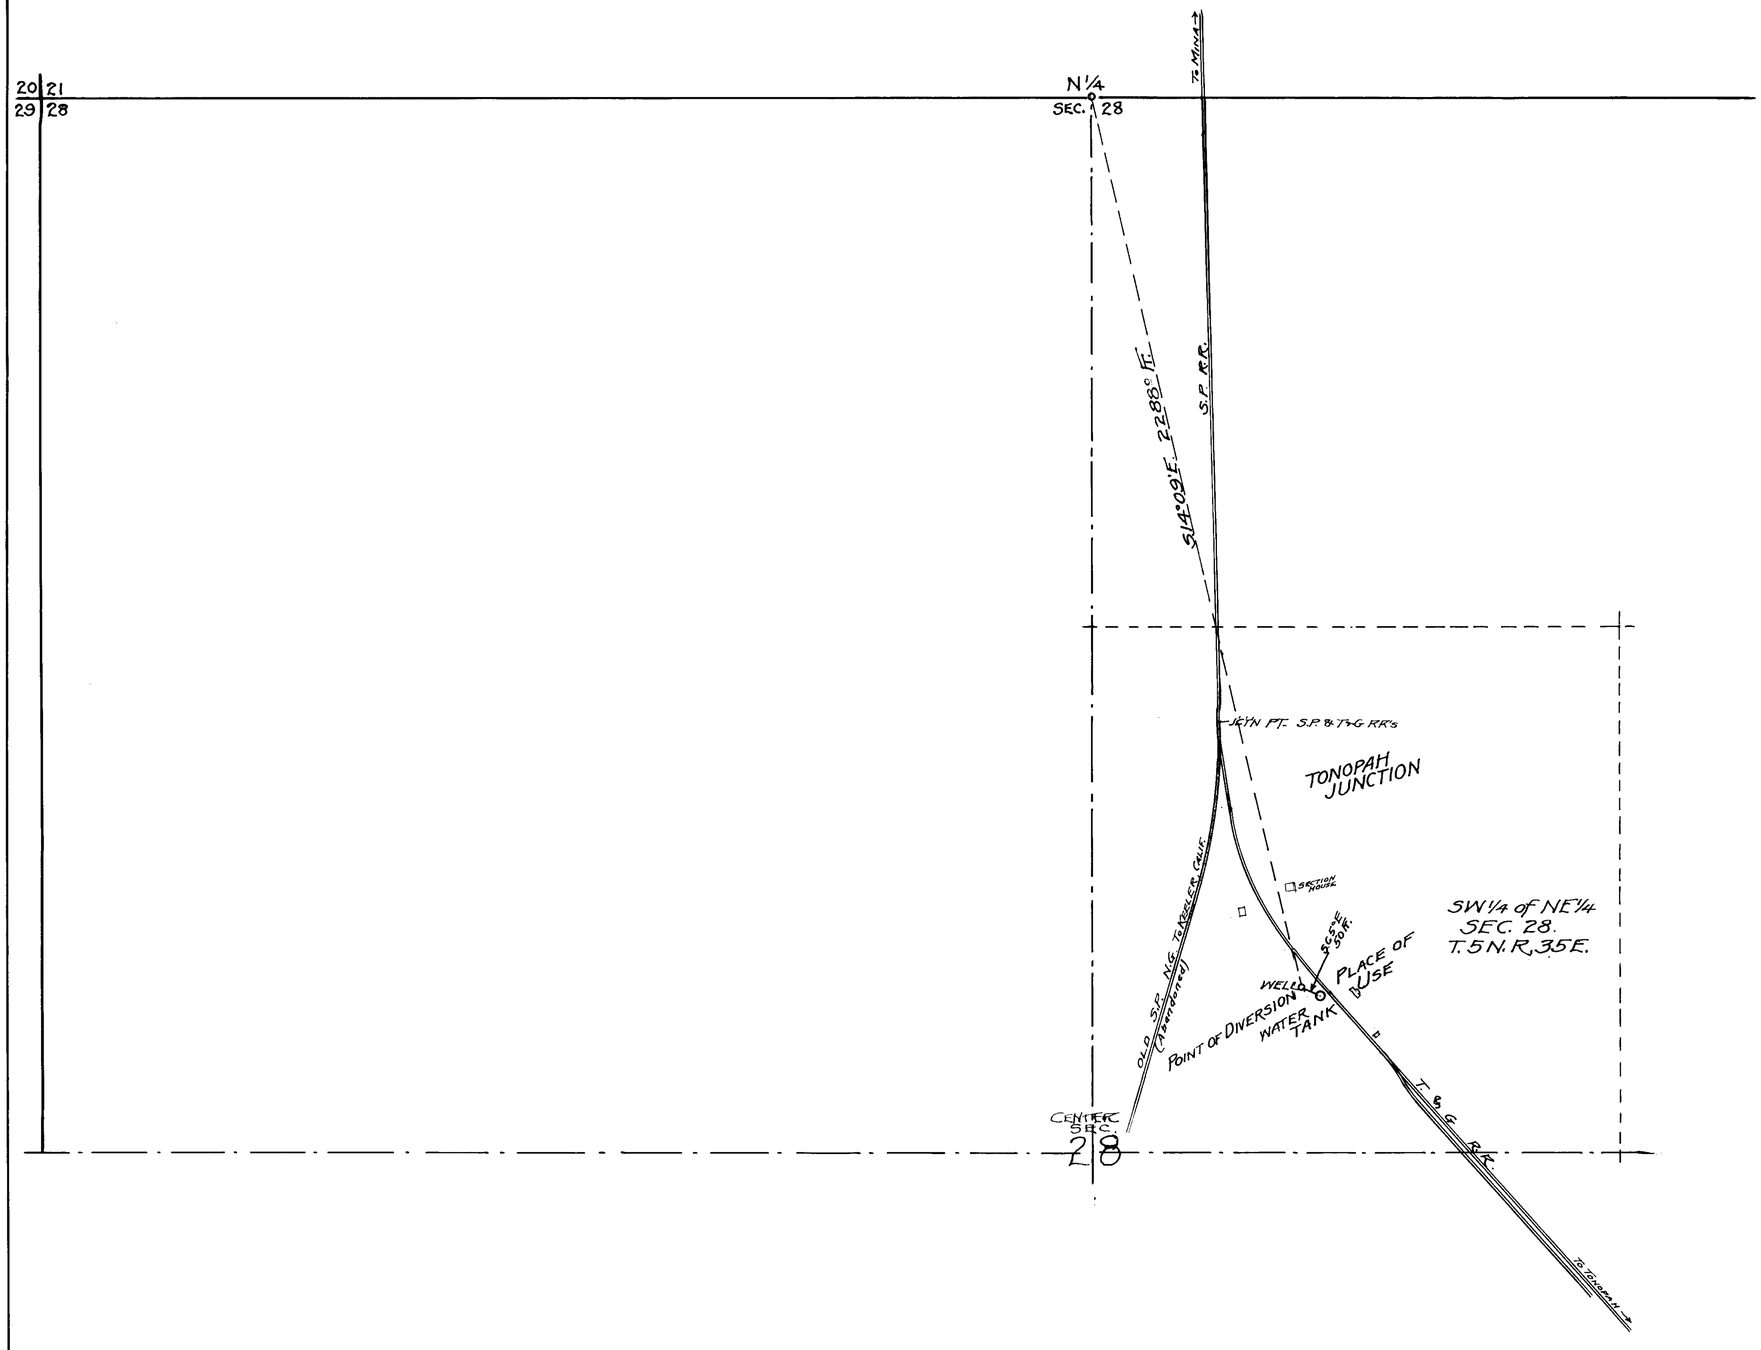

State of Nevada }
County of Mineral } ss.

I, L. B. Spencer, being first duly sworn, depose and say that this map has been correctly drawn to the designated scale from the field notes of a survey made by me on the 22nd. day of November, 1944, that it truly and correctly represents the location and extent of the proposed works used to divert water from Underground Source in Mineral County, by the Tonopah & Goldfield Railroad Company, for Railroad and domestic uses. That the proposed point of Diversion, location of pipe line and water tank and all other works are correctly shown hereon.

State Water-Right Surveyor.

Subscribed and sworn to before me this 25th day of November, 1944.

Notary Public In and for Mineral County, Nevada.

SCALE IN FEET.
0 100 200 300 400 500 600 700 800 900 1000

MAP
TO ACCOMPANY APPLICATION TO APPROPIATE WATER FOR RAILROAD & DOMESTIC USES
FROM UNDERGROUND SOURCE
BY TONOPAH & GOLDFIELD RAILROAD CO.
AT TONOPAH JUNCTION, MINERAL COUNTY, NEVADA.

SCALE 1" = 200 ft SURVEYED Nov. 22-1944.
BY L. B. SPENCER
STATE WATER-RIGHT SURVEYOR
MINA, NEVADA.

Nov. 29, 1944

11211