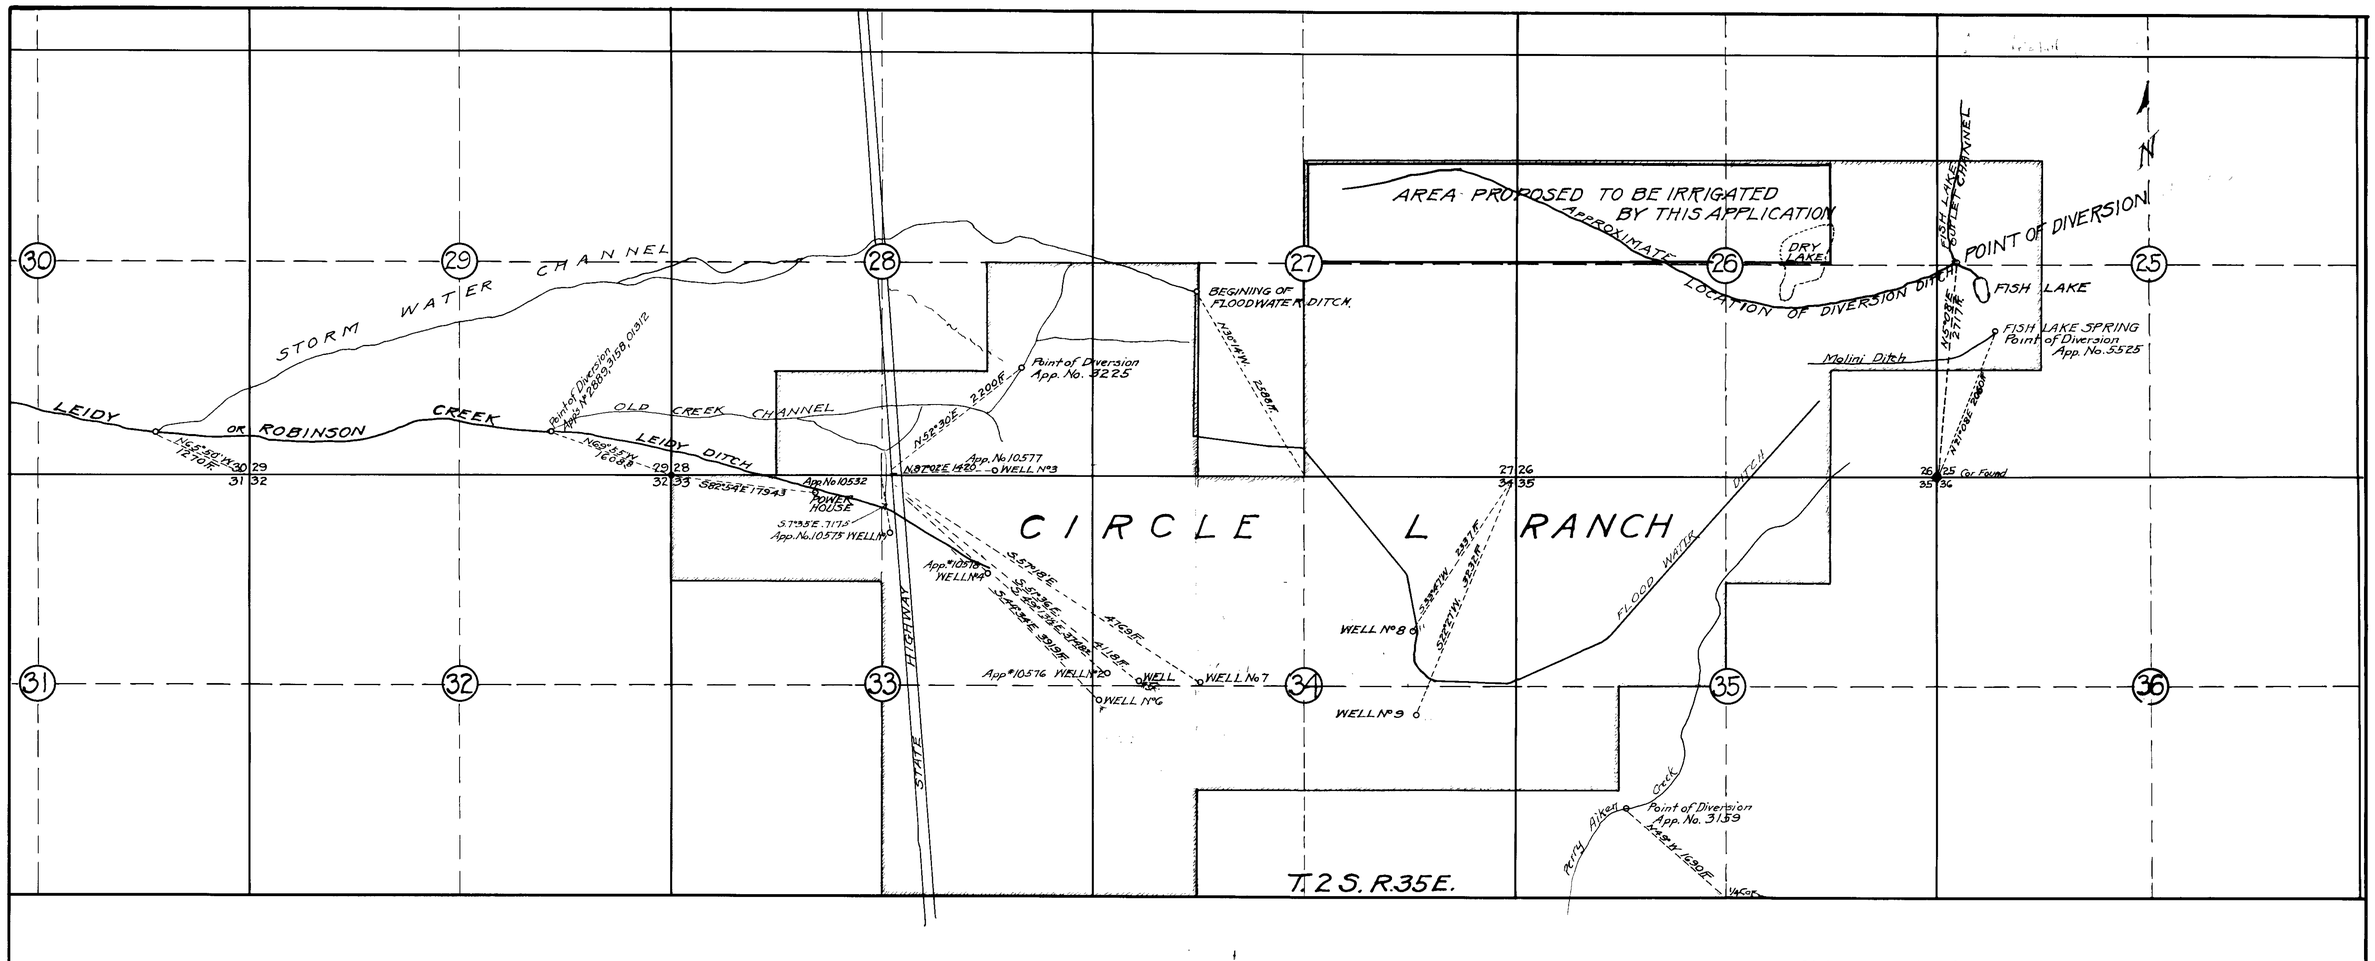

State of Nevada }
County of Mineral } ss.

I, L. B. Spencer, being first duly sworn, depose and say that this map has been correctly drawn to the designated scale from field notes of a survey made by me between the 4th day of April and the 7th day of April, 1945, that it truly and correctly represents the location and extent of the proposed works used to divert water from Fish Lake in Esmeralda County, for Irrigation Purposes; that the proposed Point of Diversion, the location and size of the proposed diversion ditch, the place of use and the location and size of all other works and diversions connected with this application, the area to be irrigated, are fully and correctly shown hereon.

L. B. Spencer
State Water Right Surveyor.

Subscribed and sworn to before me this 10th day of April, 1945

J. C. Cornelius
Notary Public in and for Mineral County, Nevada.

April 12, 1945

MAP
TO ACCOMPANY APPLICATION TO APPROPIATE WATER FROM FISH LAKE FOR IRRIGATION PURPOSES
BY E. L. CORD
IN ESMERALDA COUNTY, NEVADA

SCALE 1" = 1000 F

SURVEYED APRIL 4-7 1945
BY L. B. SPENCER
STATE WATER-RIGHT SUR.
MINA, NEVADA.

Place in → 11219-11220-11221-11222-11223-11275