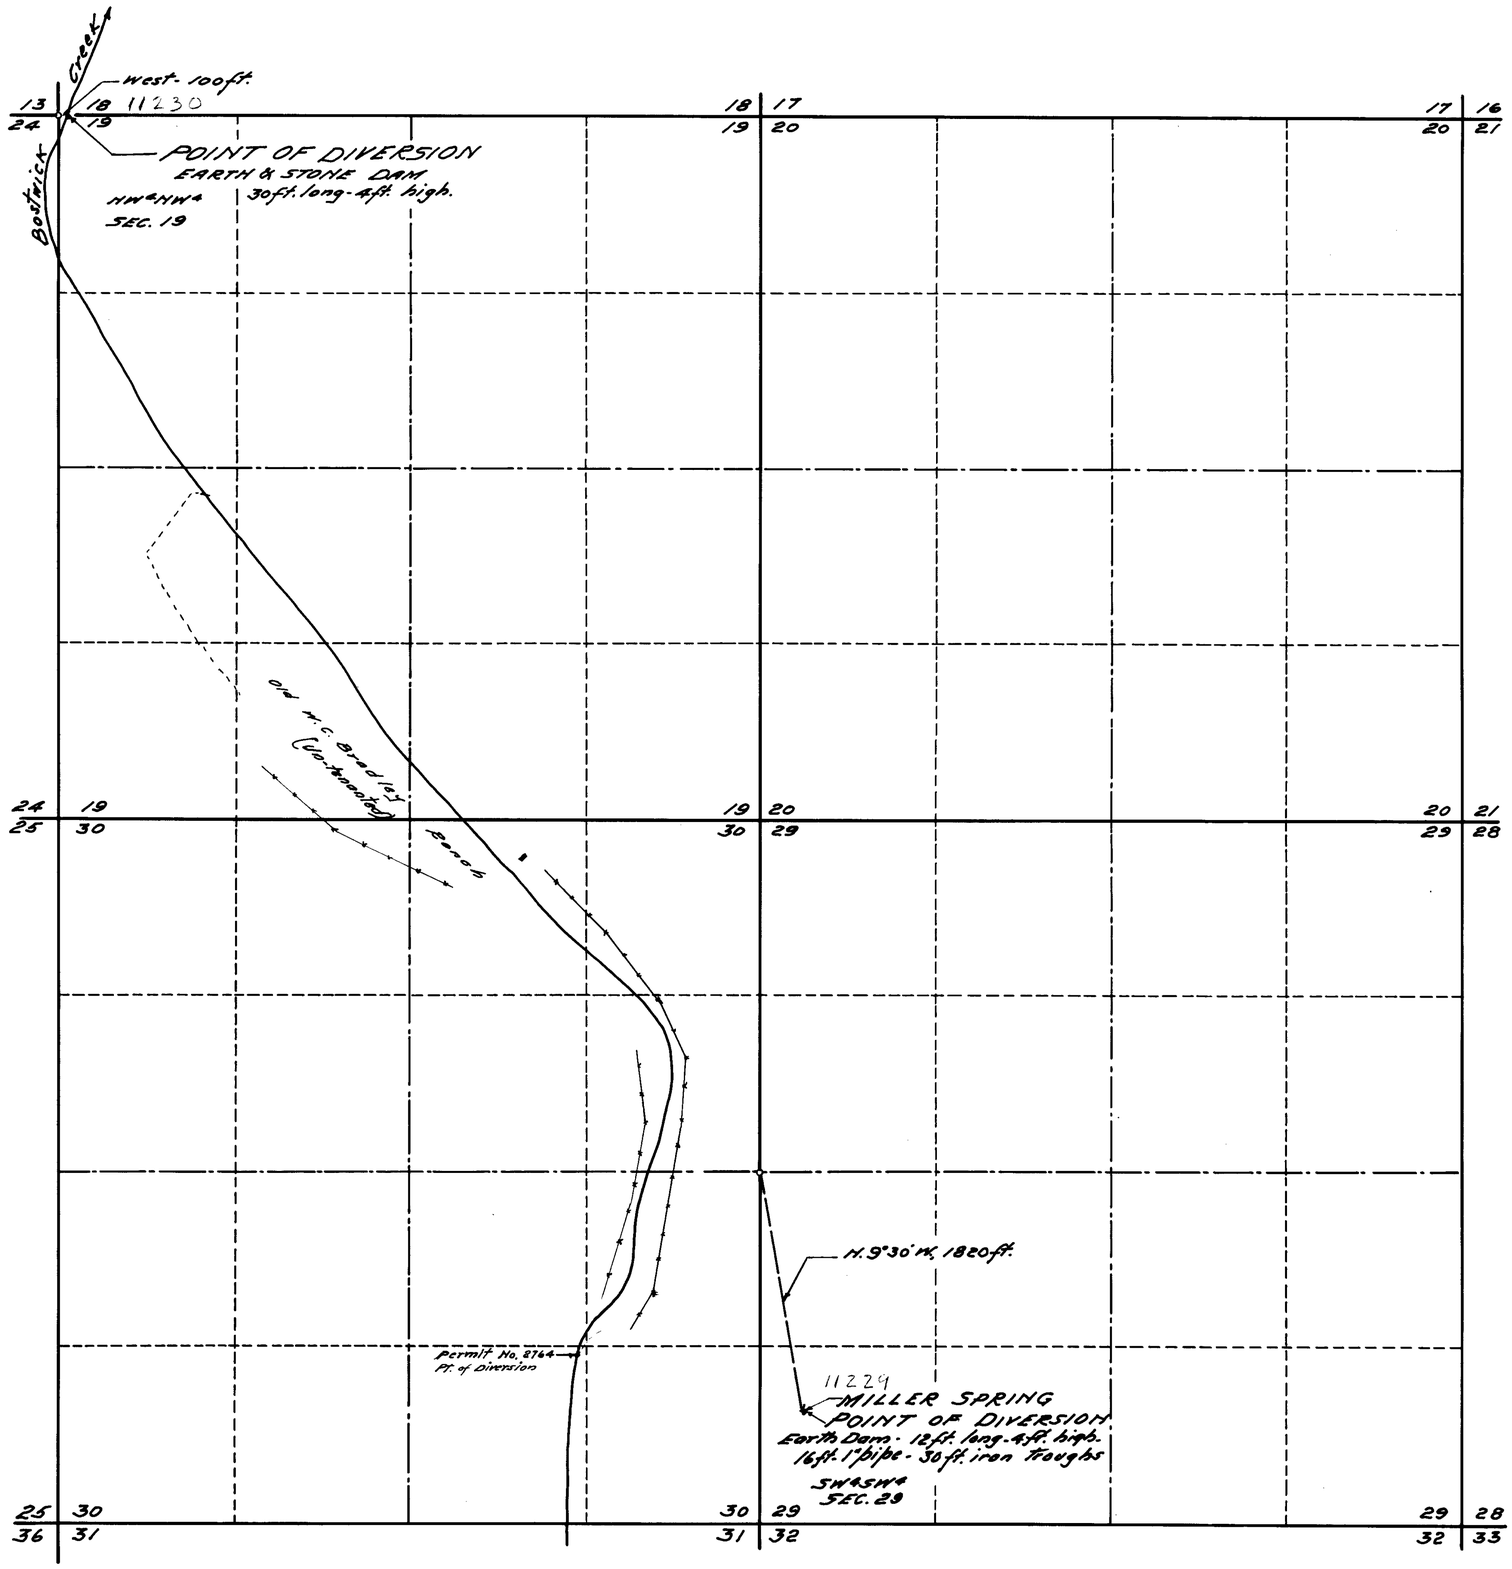

T. 19 N., R. 62 E., M. D. B. & M.

Note: Bostwick Creek is also known as Bothwick Creek, also as Botho Creek.

Jan. 15, 1945

STATE OF NEVADA }
County of White Pine } ss.

I, F. W. Millard, being first duly sworn, depose and say that this map, consisting of one sheet, has been correctly drawn to the designated scale from field notes of a survey made by me between the 24th and 26th days of October, 1944; that it truly and correctly represents the location and extent of the proposed works used to divert water from BOSTWICK CREEK and from MILLER SPRING in White Pine County by M. L. MILLER for stockwatering purposes. That the proposed point of diversion, the approximate location and size of the diverting channel or other conduit, the place and manner of use, and the location and names of all other works or streams which are crossed by, or connected with the said works, are fully and correctly designated thereon.

F. W. Millard
State Water Right Surveyor.

Subscribed and sworn to before me this 7th day of December, 1944.

Notary Public in and for White Pine County, Nevada.
My commission expires 1-6-1946

0 500 1000 2000
SCALE 1-IN.=600 FT.

MAP TO ACCOMPANY APPLICATIONS TO APPROPRIATE WATER FOR STOCKWATERING BY M. L. MILLER FROM BOSTWICK CREEK AND FROM MILLER SPRING.
SURVEYED OCT. 25, 1944.
BY F. W. MILLARD & SON.
ELY, NEVADA.

11230 Place in→11229