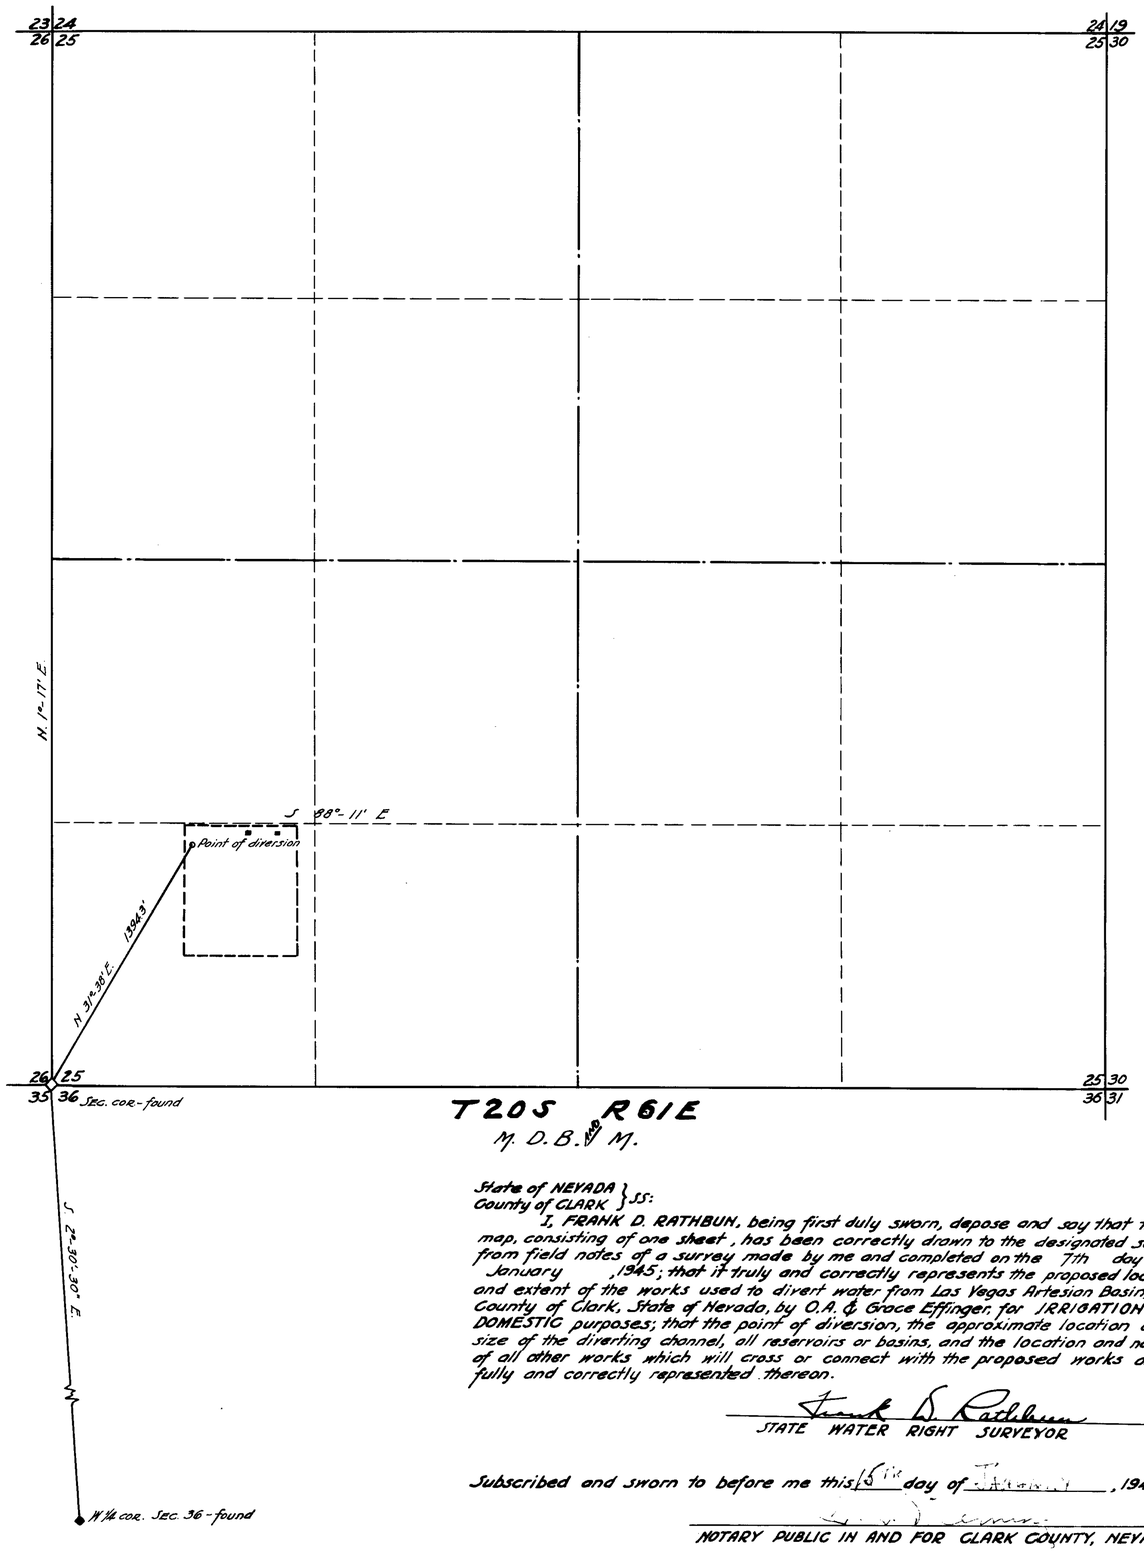

T20S R61E

M. D. B. & M.

Basis of Bearings: W line of NW¼ of Sec. 36, T 20 S, R 61 E. MDB&M. given as N 2°-30'-30" W. on record map of Artesian Acres.

State of NEVADA }
County of CLARK } SS:

I, FRANK D. RATHBUN, being first duly sworn, depose and say that this map, consisting of one sheet, has been correctly drawn to the designated scale from field notes of a survey made by me and completed on the 7th day of January, 1945; that it truly and correctly represents the proposed location and extent of the works used to divert water from Las Vegas Artesian Basin, County of Clark, State of Nevada, by O.A. & Grace Effinger, for IRRIGATION & DOMESTIC purposes; that the point of diversion, the approximate location and size of the diverting channel, all reservoirs or basins, and the location and names of all other works which will cross or connect with the proposed works are fully and correctly represented thereon.

Frank D. Rathbun
STATE WATER RIGHT SURVEYOR

Subscribed and sworn to before me this 15th day of January, 1945.

[illegible]
NOTARY PUBLIC IN AND FOR CLARK COUNTY, NEVADA

My commission expires [illegible] 1947

Certificate No. 4097 May 5, 1954

0 500 1000 1500 2000
SCALE IN FEET

Jan. 18, 1945

MAP TO ACCOMPANY
APPLICATION TO APPROPRIATE WATER
BY
O.A. & GRACE EFFINGER
FOR
IRRIGATION & DOMESTIC PURPOSES
FROM
LAS VEGAS ARTESIAN BASIN
CLARK COUNTY — NEVADA

OFFICE OF
FRANK D. RATHBUN
REG. ENGINEER
209 BECKLEY BLDG.
LAS VEGAS — NEVADA
FB16 P 39-40

11233