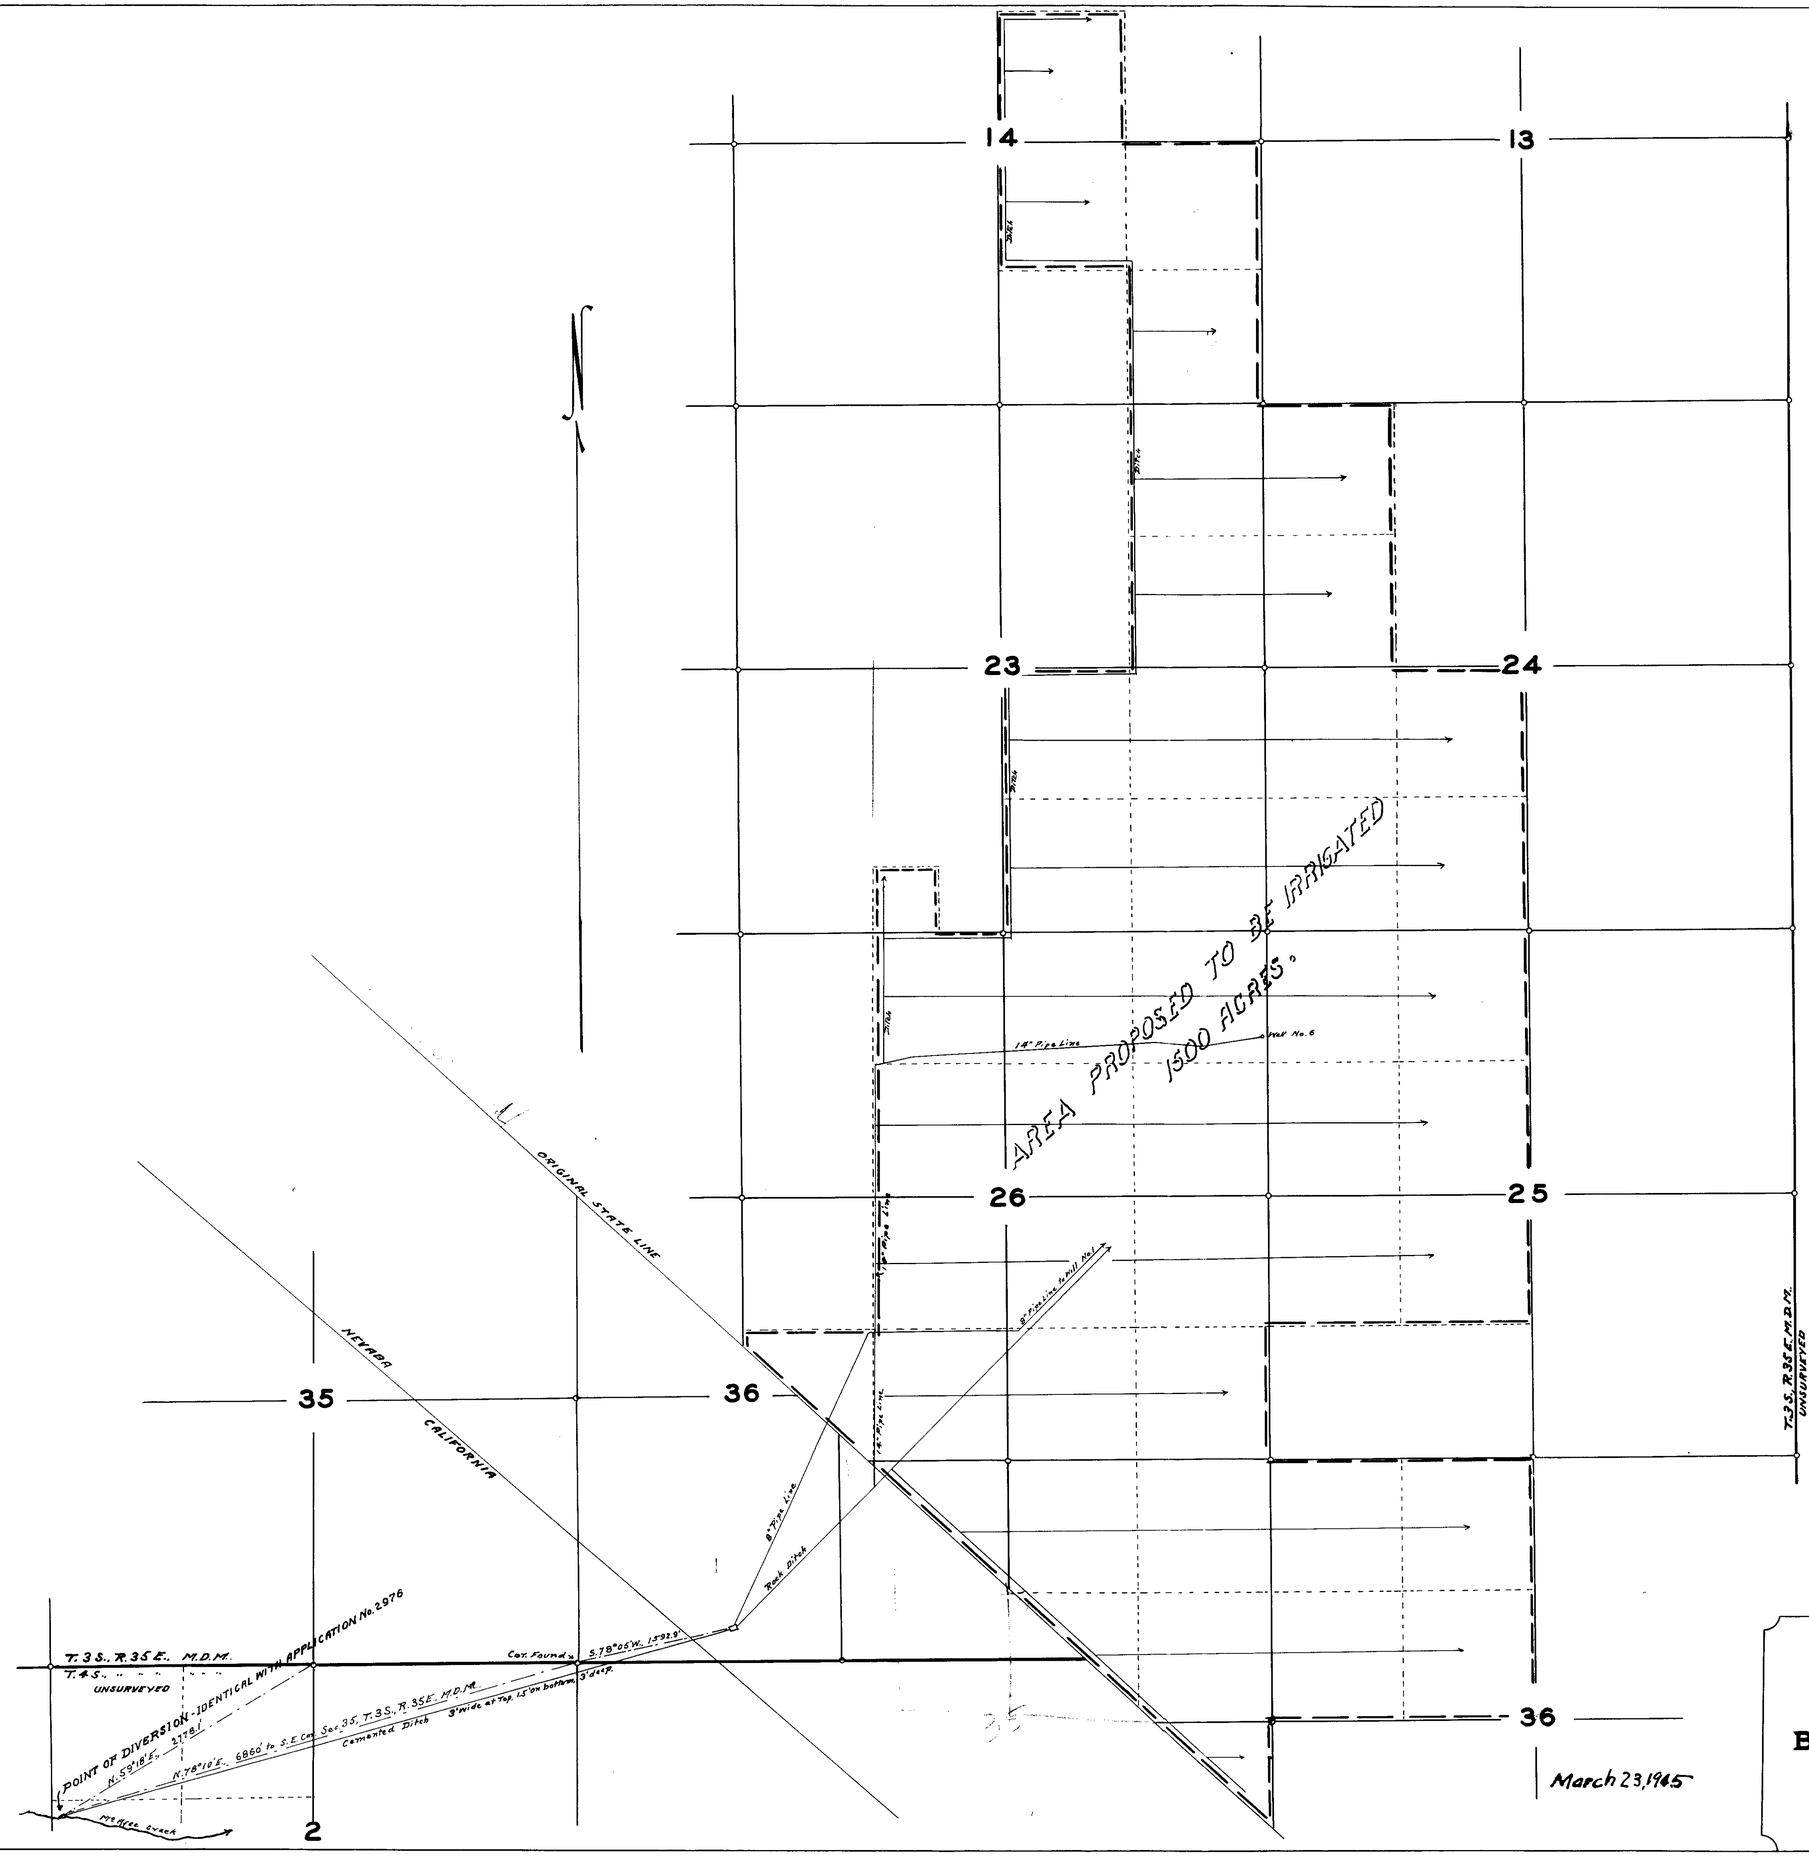

March 23, 1945

STATE OF NEVADA }
COUNTY OF ESMERALDA } SS.

I, Ed. S. Giles being first duly sworn depose and say that this map consisting of one sheet, has been correctly drawn to the designated scale from field notes of a survey made by me on the 8th day of March, 1945, including notes from Application No. 2976, and correctly represents the location and extent of the works used to divert water from Mc Afee Creek, in Esmeralda County, by Basil Brewer and George A. Riley, for irrigation and domestic purposes: That all other works and streams which are crossed by or connected with the said works and the boundary area of the land to be irrigated are correctly shown and designated thereon together with the proposed point of diversion, the approximate location and size of the diverting channel including all reservoirs and basins.

Ed. S. Giles
STATE WATER RIGHT SURVEYOR.

Subscribed and sworn to before me this 12th day of March, 1945

[illegible]
CLERK OF DISTRICT COURT.

SCALE 1 IN. = 800 FT.

0 FT. 400 800 1600 2400

MAP TO ACCOMPANY APPLICATION
No. 11237 TO APPROPRIATE WATER
FOR
IRRIGATION
BY
BASIL BREWER AND
GEORGE A. RILEY
FROM
Mc AFEE CREEK.

11237