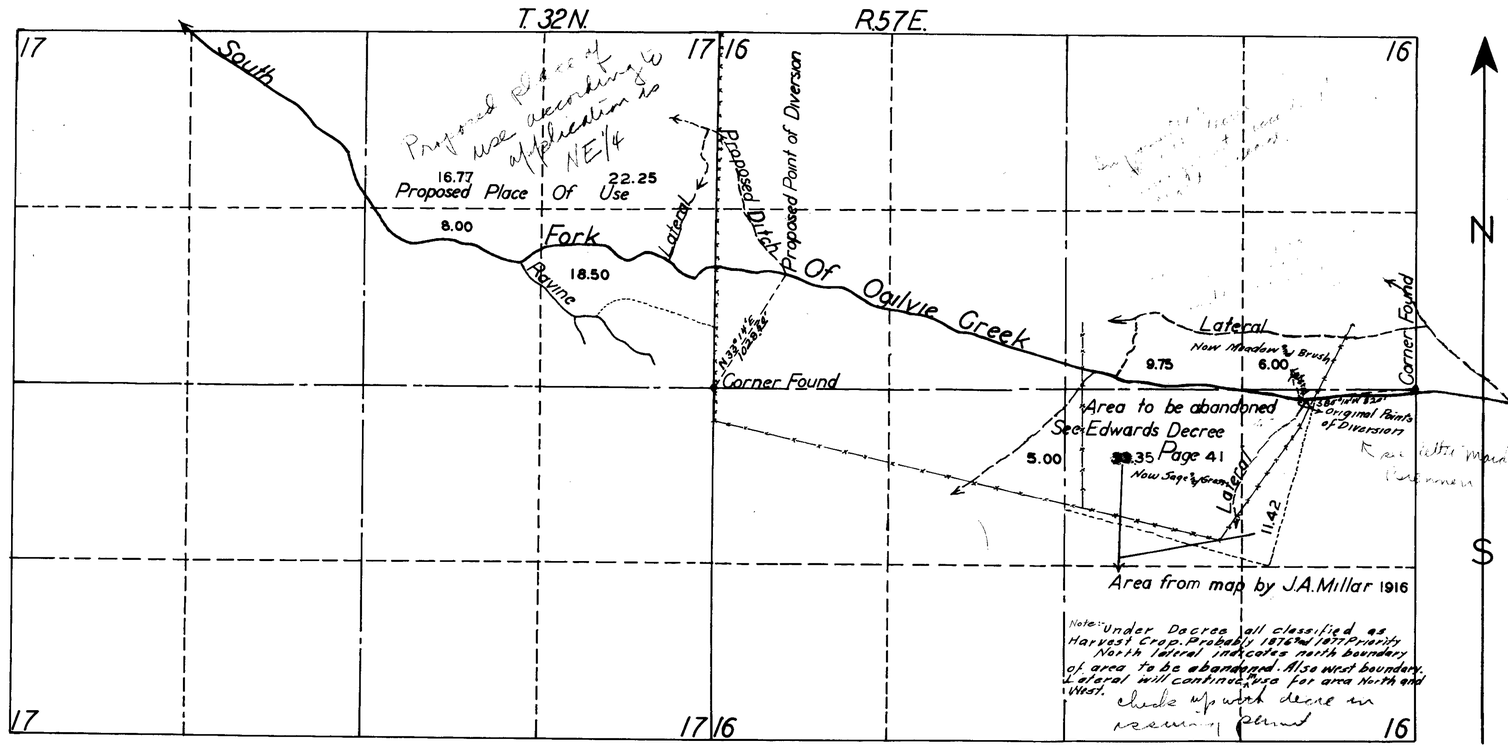

STATE OF NEVADA ss
COUNTY OF ELKO

I, W.H. Settelmeyer, being first duly sworn, depose and say that this map has been correctly drawn to the designated scale from field notes of a survey made by me on the 28th day of January 1945, that it truly represents the areas to be abandoned under proof No. 00353 and also the area proposed to be irrigated in place thereof by the T.F. Brennen Land and Livestock Co. from the South Fork of Ogilvie Creek, Elko County. That the proposed point of diversion, the approximate location of the diverting channel and the boundary of all lands by forty acre subdivision are truly and correctly shown hereon.

State Water Right Surveyor

Subscribed and sworn to before me this 15th day of February 1945

Notary Public in and for Elko County, Nevada

Scale 1" = 600'

MAP

TO ACCOMPANY APPLICATION TO CHANGE PLACE OF USE OF PORTION OF PROOF NO. 00353 FOR IRRIGATION FROM SOUTH FORK OF OGILVIE CREEK
T.F. BRENNEN LAND & LIVESTOCK CO.,
ELKO COUNTY, NEVADA

March 26, 1945

11245