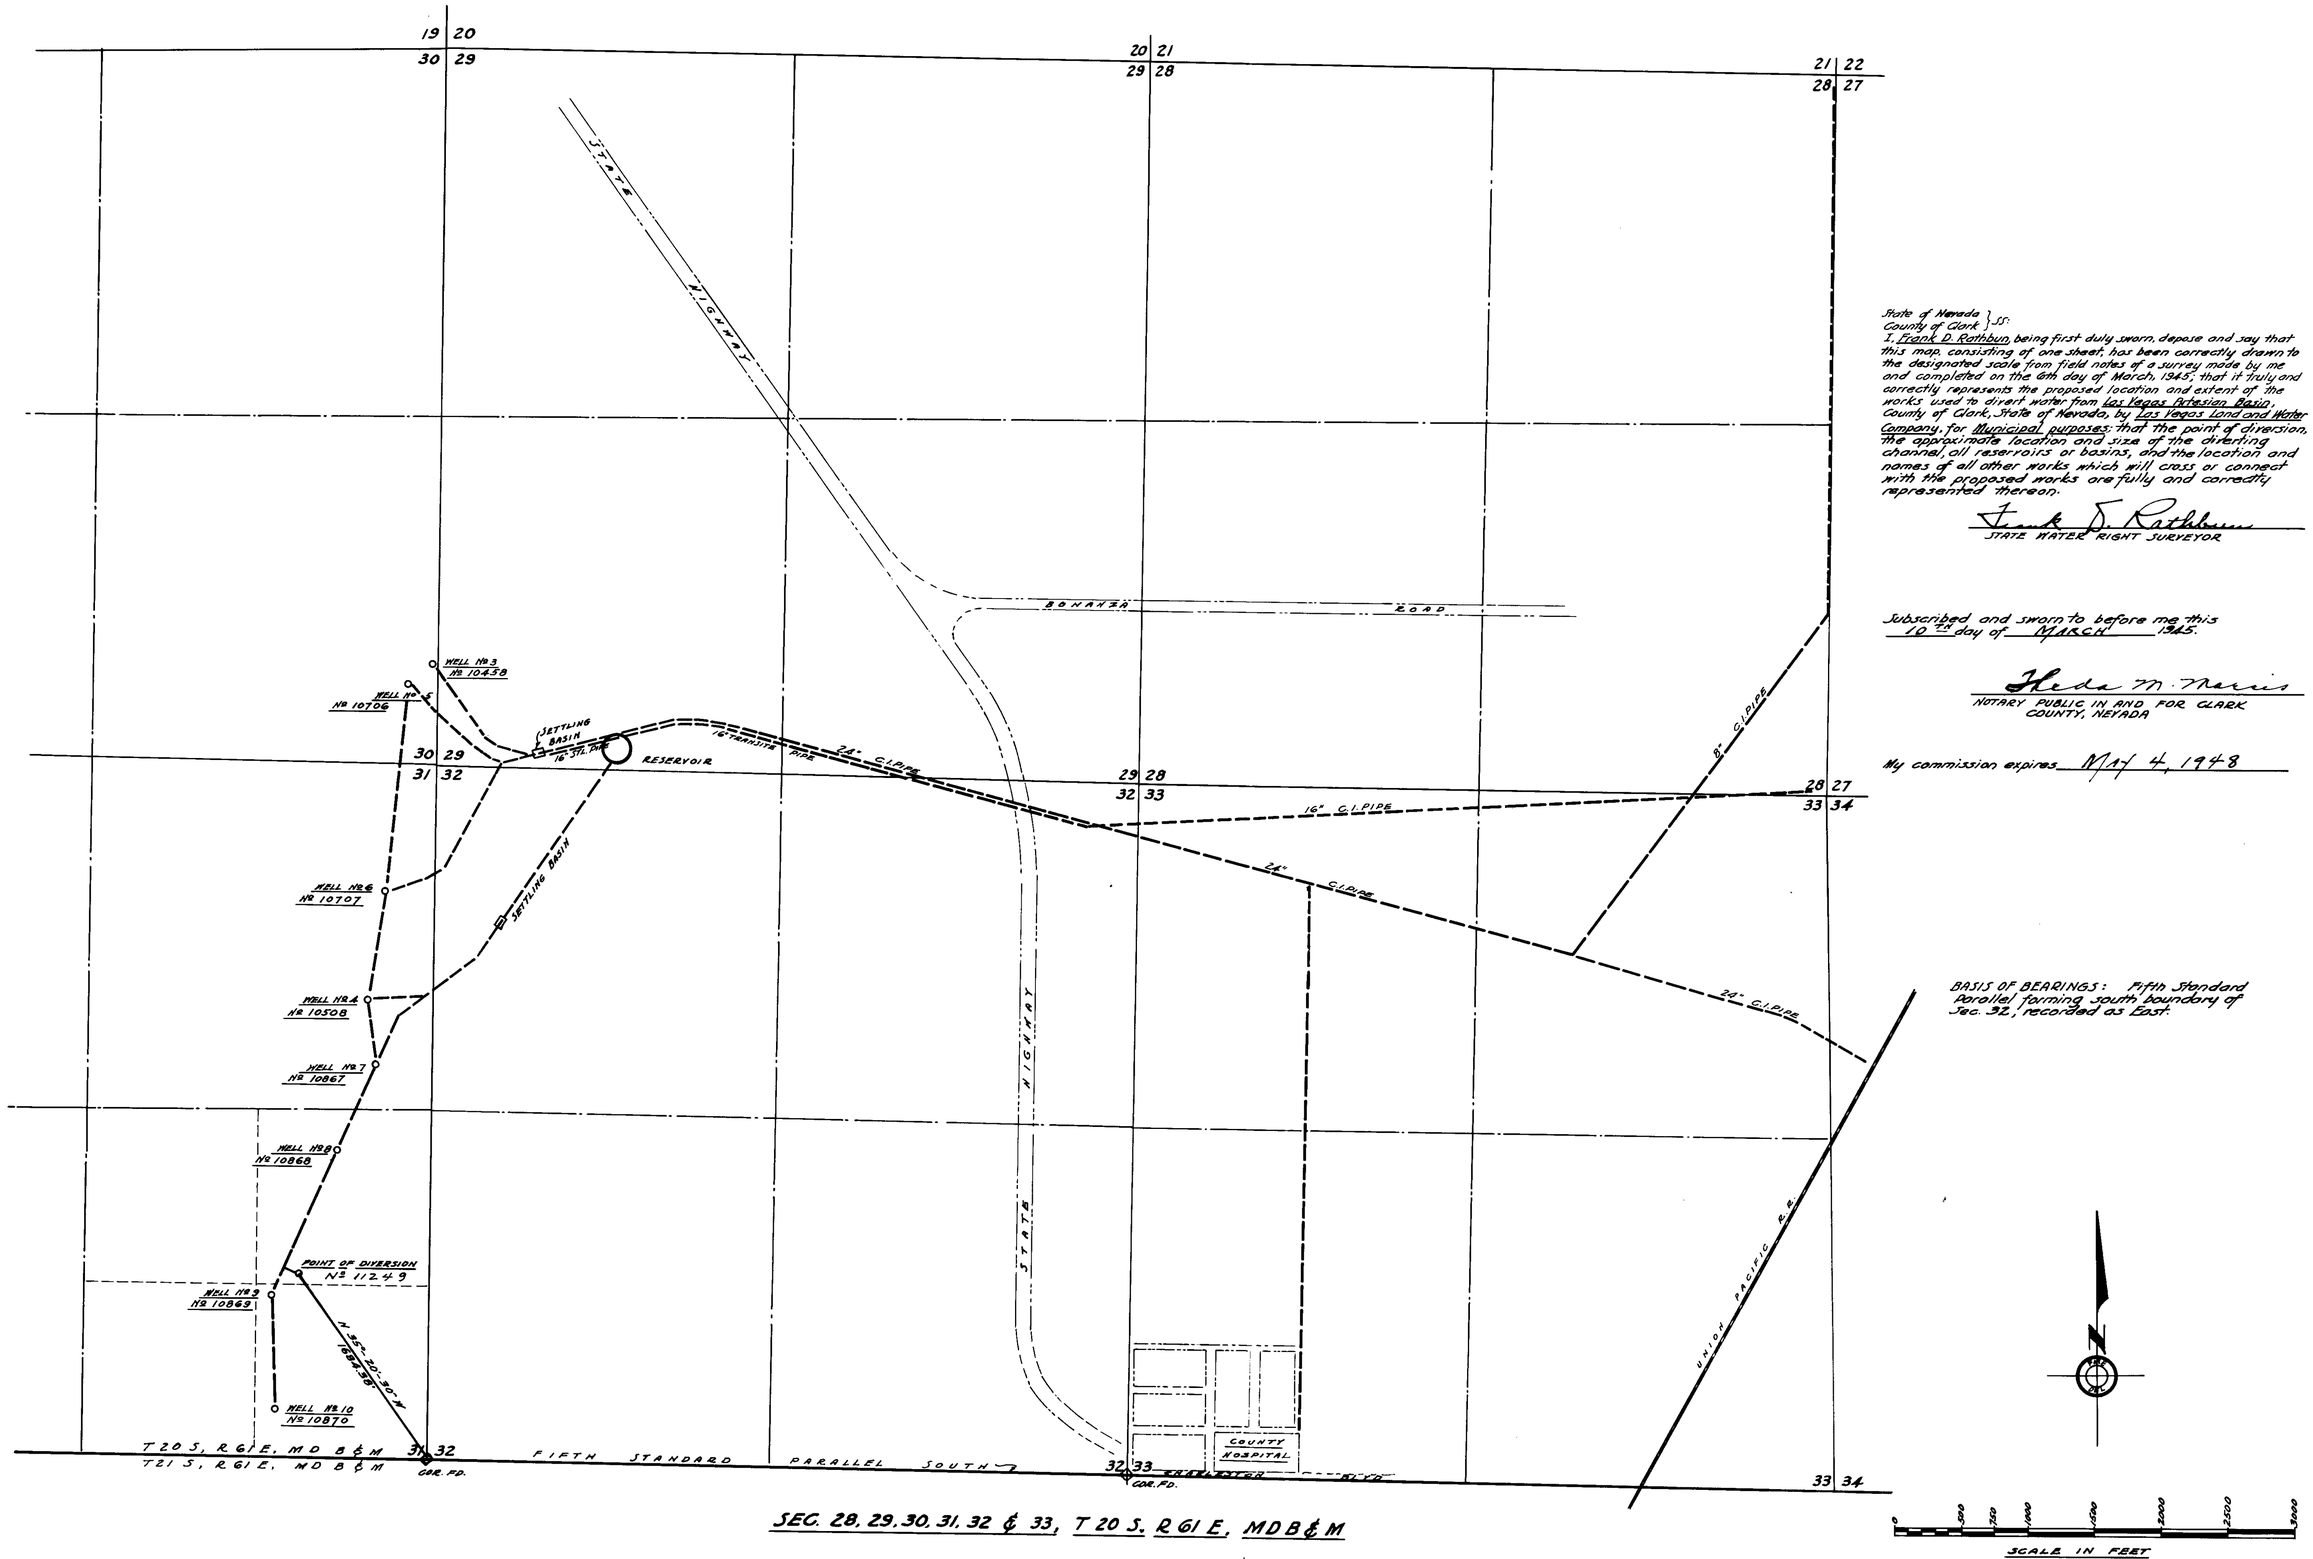

State of Nevada }
County of Clark } SS:

I, Frank D. Rathbun, being first duly sworn, depose and say that this map, consisting of one sheet, has been correctly drawn to the designated scale from field notes of a survey made by me and completed on the 6th day of March, 1945; that it truly and correctly represents the proposed location and extent of the works used to divert water from Las Vegas Artesian Basin, County of Clark, State of Nevada, by Las Vegas Land and Water Company, for Municipal purposes; that the point of diversion, the approximate location and size of the diverting channel, all reservoirs or basins, and the location and names of all other works which will cross or connect with the proposed works are fully and correctly represented thereon.

Frank D. Rathbun
STATE WATER RIGHT SURVEYOR

Subscribed and sworn to before me this 10TH day of MARCH 1945.

Hilda M. Morris
NOTARY PUBLIC IN AND FOR CLARK COUNTY, NEVADA

My commission expires May 4, 1948

BASIS OF BEARINGS: Fifth Standard Parallel forming south boundary of Sec. 32, recorded as East.

SEC. 28, 29, 30, 31, 32 & 33, T 20 S. R 61 E, M D B & M

3092 Jan. 23, 1941

MAP TO ACCOMPANY APPLICATION TO APPROPRIATE WATER
BY
LAS VEGAS LAND AND WATER CO.
FOR
MUNICIPAL SUPPLY
FROM
LAS VEGAS ARTESIAN BASIN
CLARK COUNTY — NEVADA

OFFICE OF
FRANK D. RATHBUN
REGISTERED ENGINEER
209 BECKLEY BLDG. LAS VEGAS, NEV.
FB 17 P 42

March 13, 1945

11249