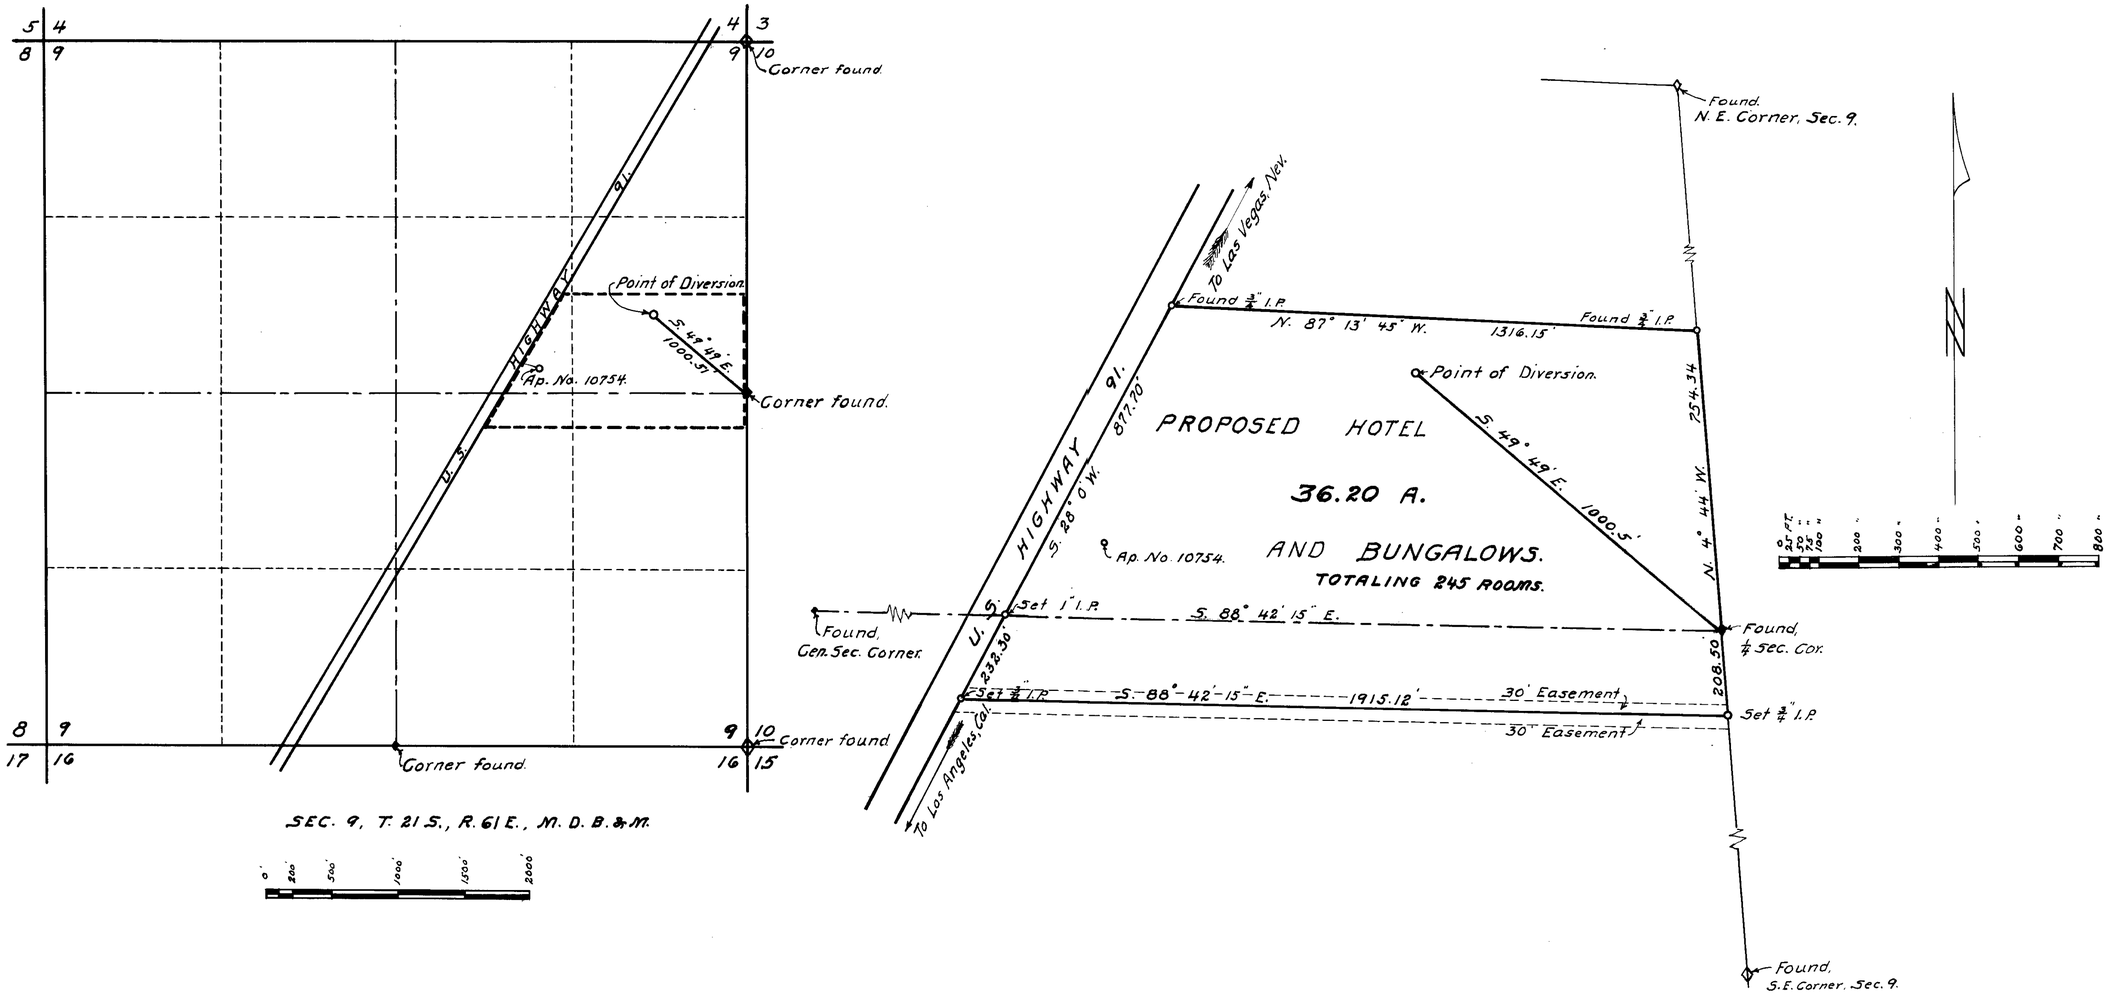

Basis of Bearings, ℄ U. S. Highway № 91,
Recorded as N. 28°-0' E., by Nevada State Highway Dept.

State of Nevada }
County of Clark } ss

I, FRANK D. RATHBUN, being first duly sworn, depose and say that this map, consisting of one sheet, has been correctly drawn to the designated scale, from the field notes of a survey made under my supervision and direction, completed on Apr. 17, 1945; that it truly and correctly, represents the location and extent of the works used to divert water from LAS VEGAS ARTESIAN BASIN, COUNTY OF CLARK, STATE OF NEVADA, by CASA DE ORO, INCORPORATED for General Hotel Supply & Domestic Use; that the point of diversion the approximate location and size of the diverting channel, all reservoirs or basins, the locations and names of all other works which will cross or connect with works, are fully and correctly represented thereon.

Frank D. Rathbun
State Water Right Surveyor.

April 23, 1945

Subscribed and sworn to before me, this 18th Day of April, A. D. 1945.

Theda M. Morris
Notary Public, in and for Clark County, Nev.
My Commission expires May 4th, 1948.

OFFICE OF
FRANK D. RATHBUN
REGISTERED ENGINEER
209 BECKLEY BLDG. - LAS VEGAS, NEV.
F.B. 17 P. 66.

MAP TO ACCOMPANY APPLICATION TO APPROPRIATE WATER BY CASA DE ORO, INCORPORATED, FOR GENERAL HOTEL SUPPLY & DOMESTIC USE FROM LAS VEGAS ARTESIAN BASIN CLARK CO. NEV.

11251