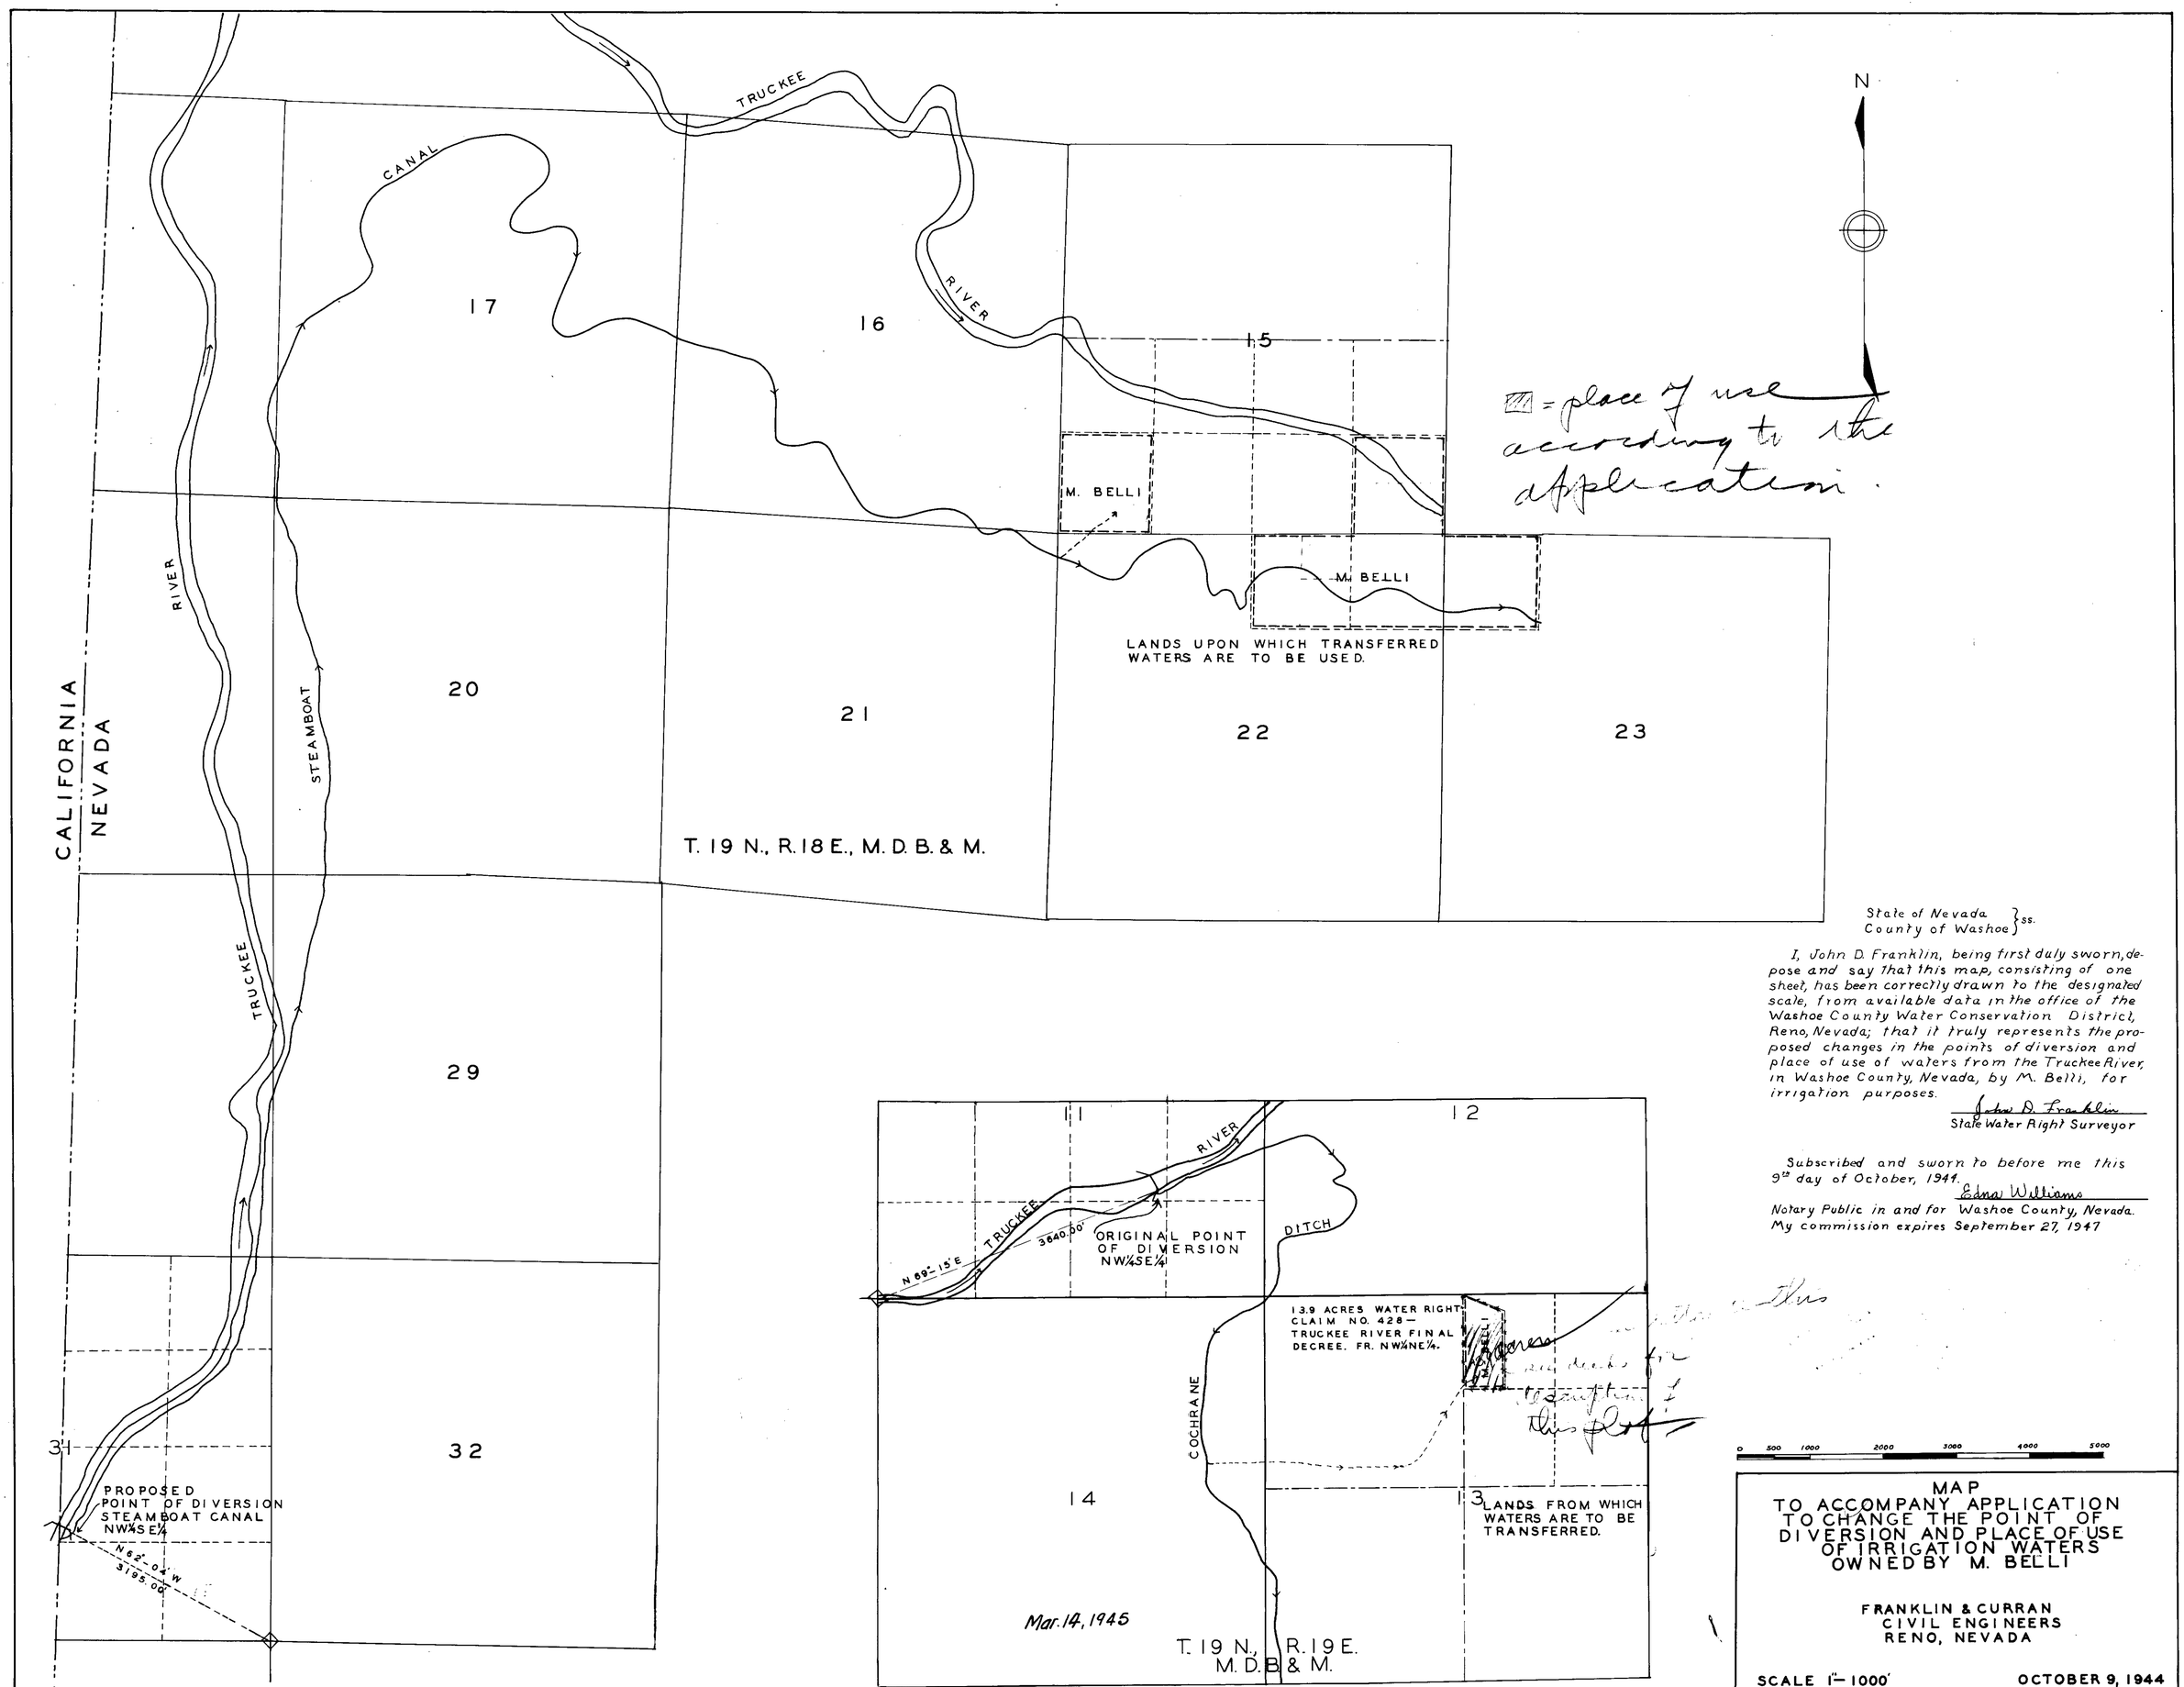

= place of use according to the application.

State of Nevada }ss.
County of Washoe }

I, John D. Franklin, being first duly sworn, depose and say that this map, consisting of one sheet, has been correctly drawn to the designated scale, from available data in the office of the Washoe County Water Conservation District, Reno, Nevada; that it truly represents the proposed changes in the points of diversion and place of use of waters from the Truckee River, in Washoe County, Nevada, by M. Belli, for irrigation purposes.

John D. Franklin
State Water Right Surveyor

Subscribed and sworn to before me this 9th day of October, 1941.

Edna Williams
Notary Public in and for Washoe County, Nevada.
My commission expires September 27, 1947

MAP
TO ACCOMPANY APPLICATION TO CHANGE THE POINT OF DIVERSION AND PLACE OF USE OF IRRIGATION WATERS OWNED BY M. BELLI

FRANKLIN & CURRAN
CIVIL ENGINEERS
RENO, NEVADA

SCALE 1"=1000'

OCTOBER 9, 1944

11252