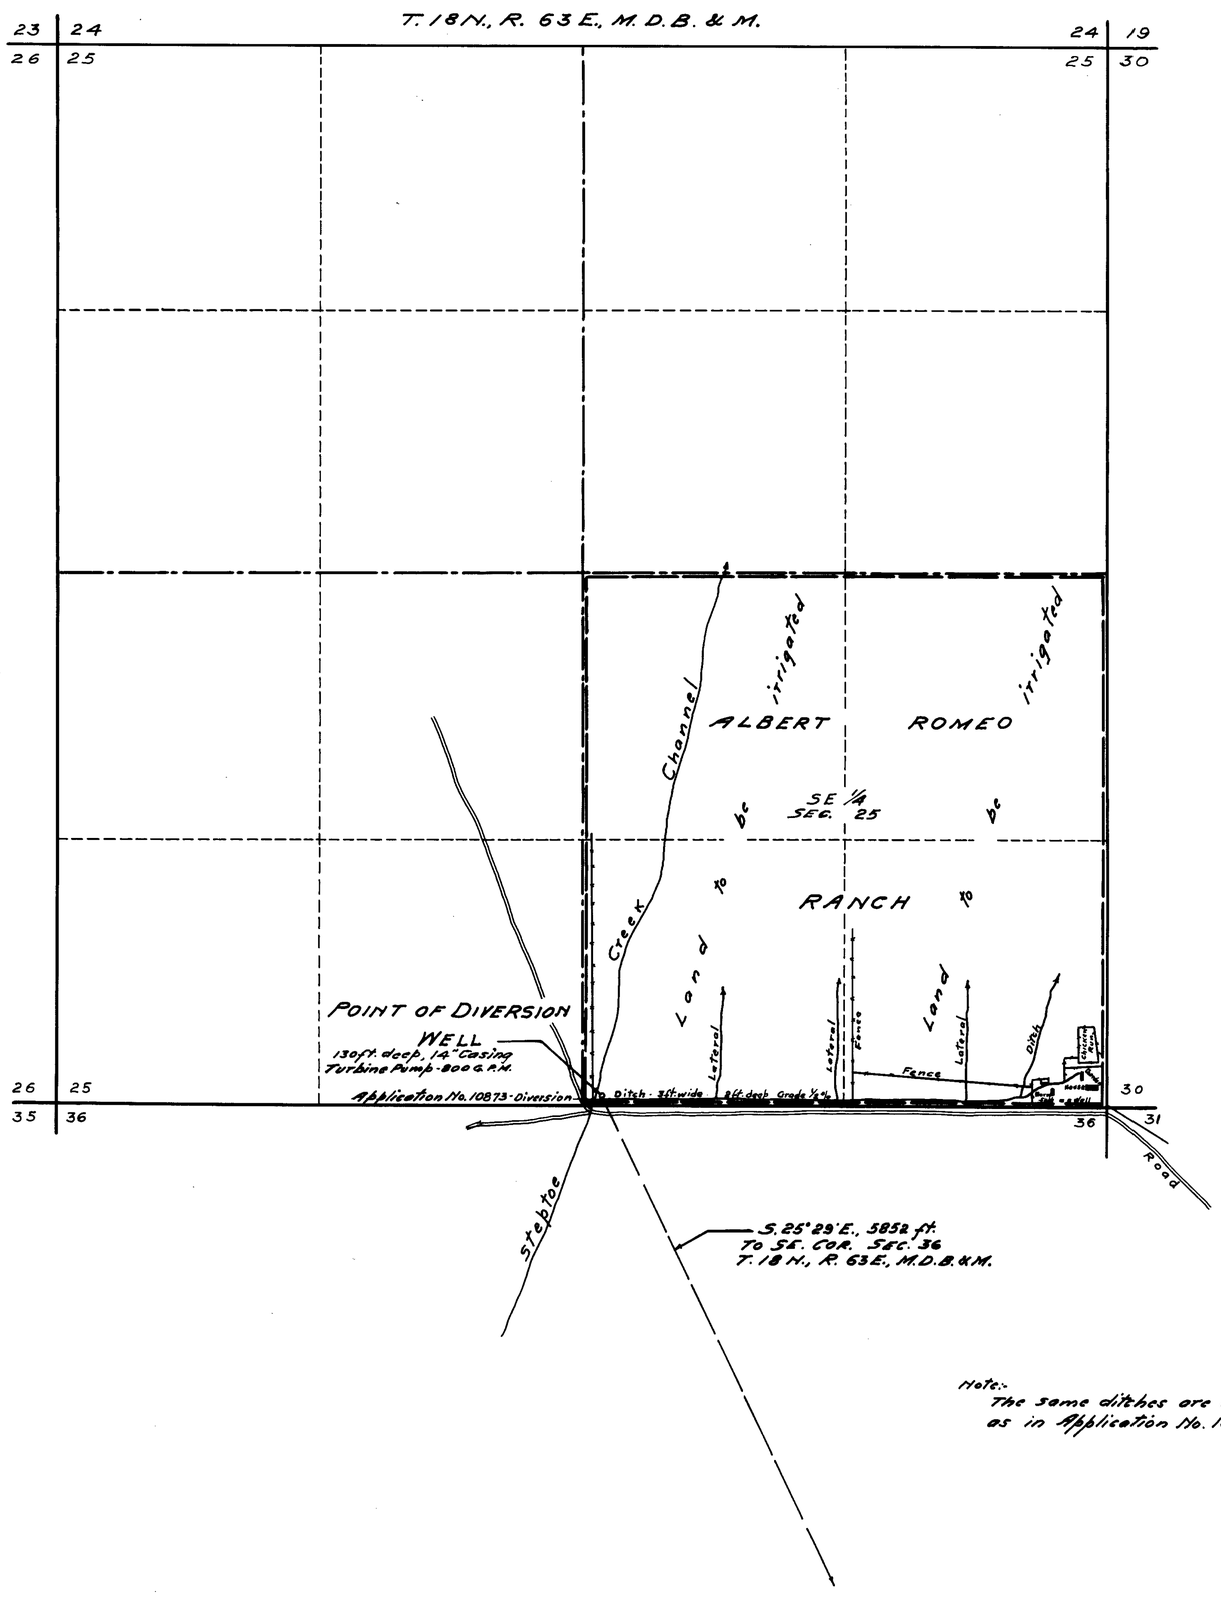

STATE OF NEVADA
County of White Pine } ss.

I, F. W. Millard, being first duly sworn, depose and say that this map, consisting of one sheet, has been correctly drawn to the designated scale from field notes of a survey made by me between the 22nd and 24th days of May, 1943 and the 28th day of February, 1945; that it truly and correctly represents the proposed location and extent of the works used to divert underground water from WELL in White Pine County by ALBERT ROMEO for irrigation purposes. That the proposed point of diversion, the approximate location and size of the diverting channel, all reservoirs or basins, the location and names of all other works which will cross or connect with the proposed works, and the boundary of all lands, showing by 40-acre subdivisions the areas proposed to be irrigated, are fully and correctly designated thereon.

F.W. Millard
State Water Right Surveyor.

Subscribed and sworn to before me this 20th day of March, 1945.

Notary Public in and for White Pine County, Nevada.

My Commission expires Jan 6, 1946

0 500' 1000'

SCALE 1-IN. = 400 FT.

Note:-
The same ditches are used as in Application No. 10873.

March 23, 1945

MAP TO ACCOMPANY APPLICATION
TO APPROPRIATE WATER
FOR IRRIGATION
BY ALBERT ROMEO
FROM WELL UNDER GROUND WATER.

SURVEYED
MAY-25, 1943.
FEB-28, 1945.
BY F.W. MILLARD & SON.
ELY, NEVADA.

11267