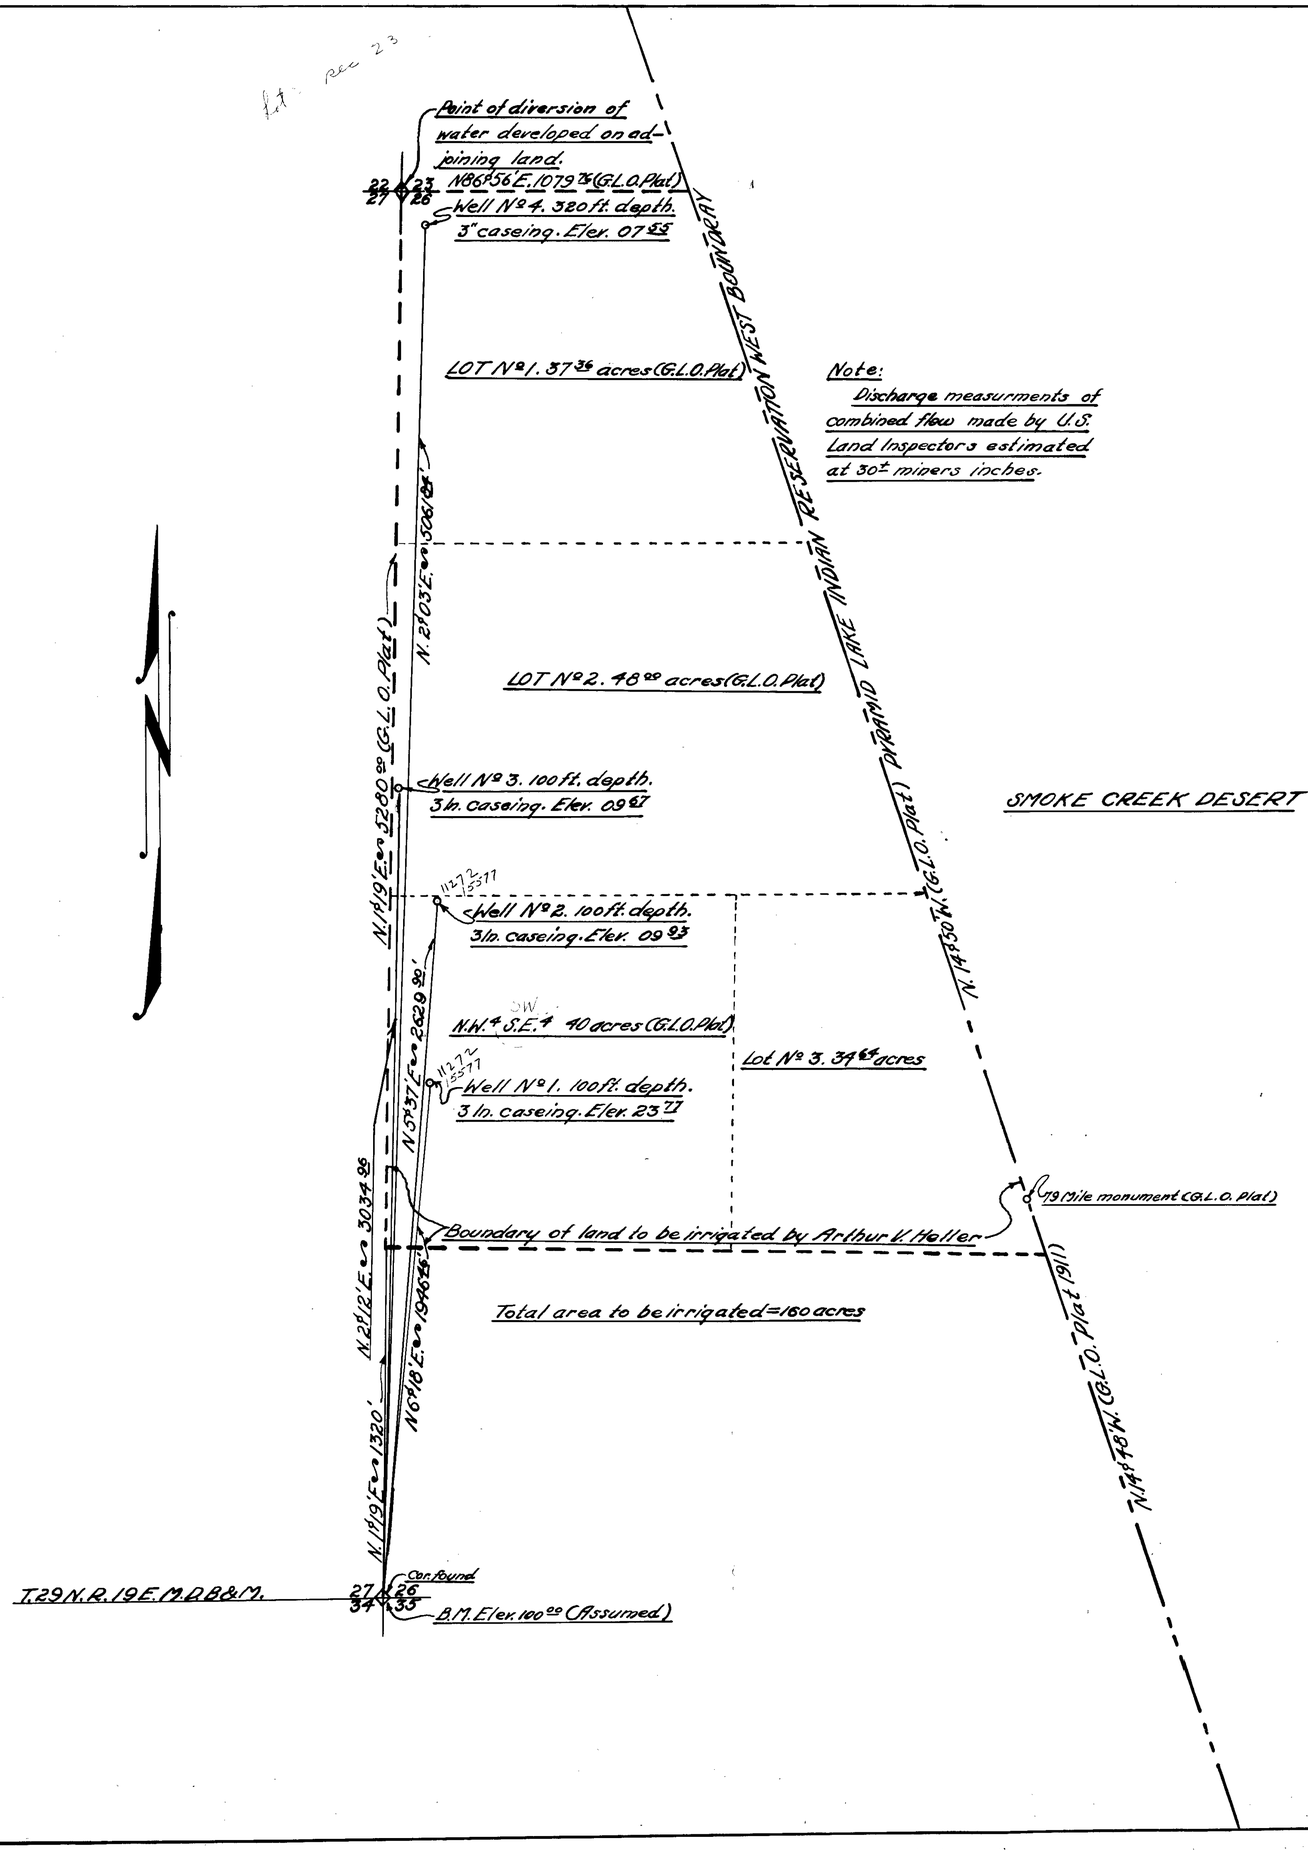


STATE OF NEVADA } S.S.
COUNTY OF WASHOE

I, John D. Franklin, being first duly sworn, depose and say that this map, consisting of one sheet, has been correctly drawn to the designated scale from field notes of a survey made under my supervision, between the 5 and 6 days of April 1945; that it truly and correctly represents the location of artesian wells developed for Irrigation and domestic purposes, in Washoe County, by Arthur V. Heller. That the boundary and area as shown are correctly reproduced from U.S. General Land Office plats.

John D. Franklin
STATE WATER RIGHT SURVEYOR

Subscribed and sworn to before me this 20th day of April 1945.

Elizabeth Davis
NOTARY PUBLIC IN AND FOR WASHOE COUNTY, NEVADA.

SCALE — 1 IN. = 300 FT.

0 100 200 300 400 500 1000 1500

April 25, 1945

MAP TO ACCOMPANY
**APPLICATION**
TO APPROPRIATE WATER
FOR
IRRIGATION AND DOMESTIC
MAUDE E BY
~~ARTHUR V.~~ HELLER
FROM
ARTESIAN WELLS

Bonnie J. Shirtley New app. 15577

Filed UNDER 11272-15577