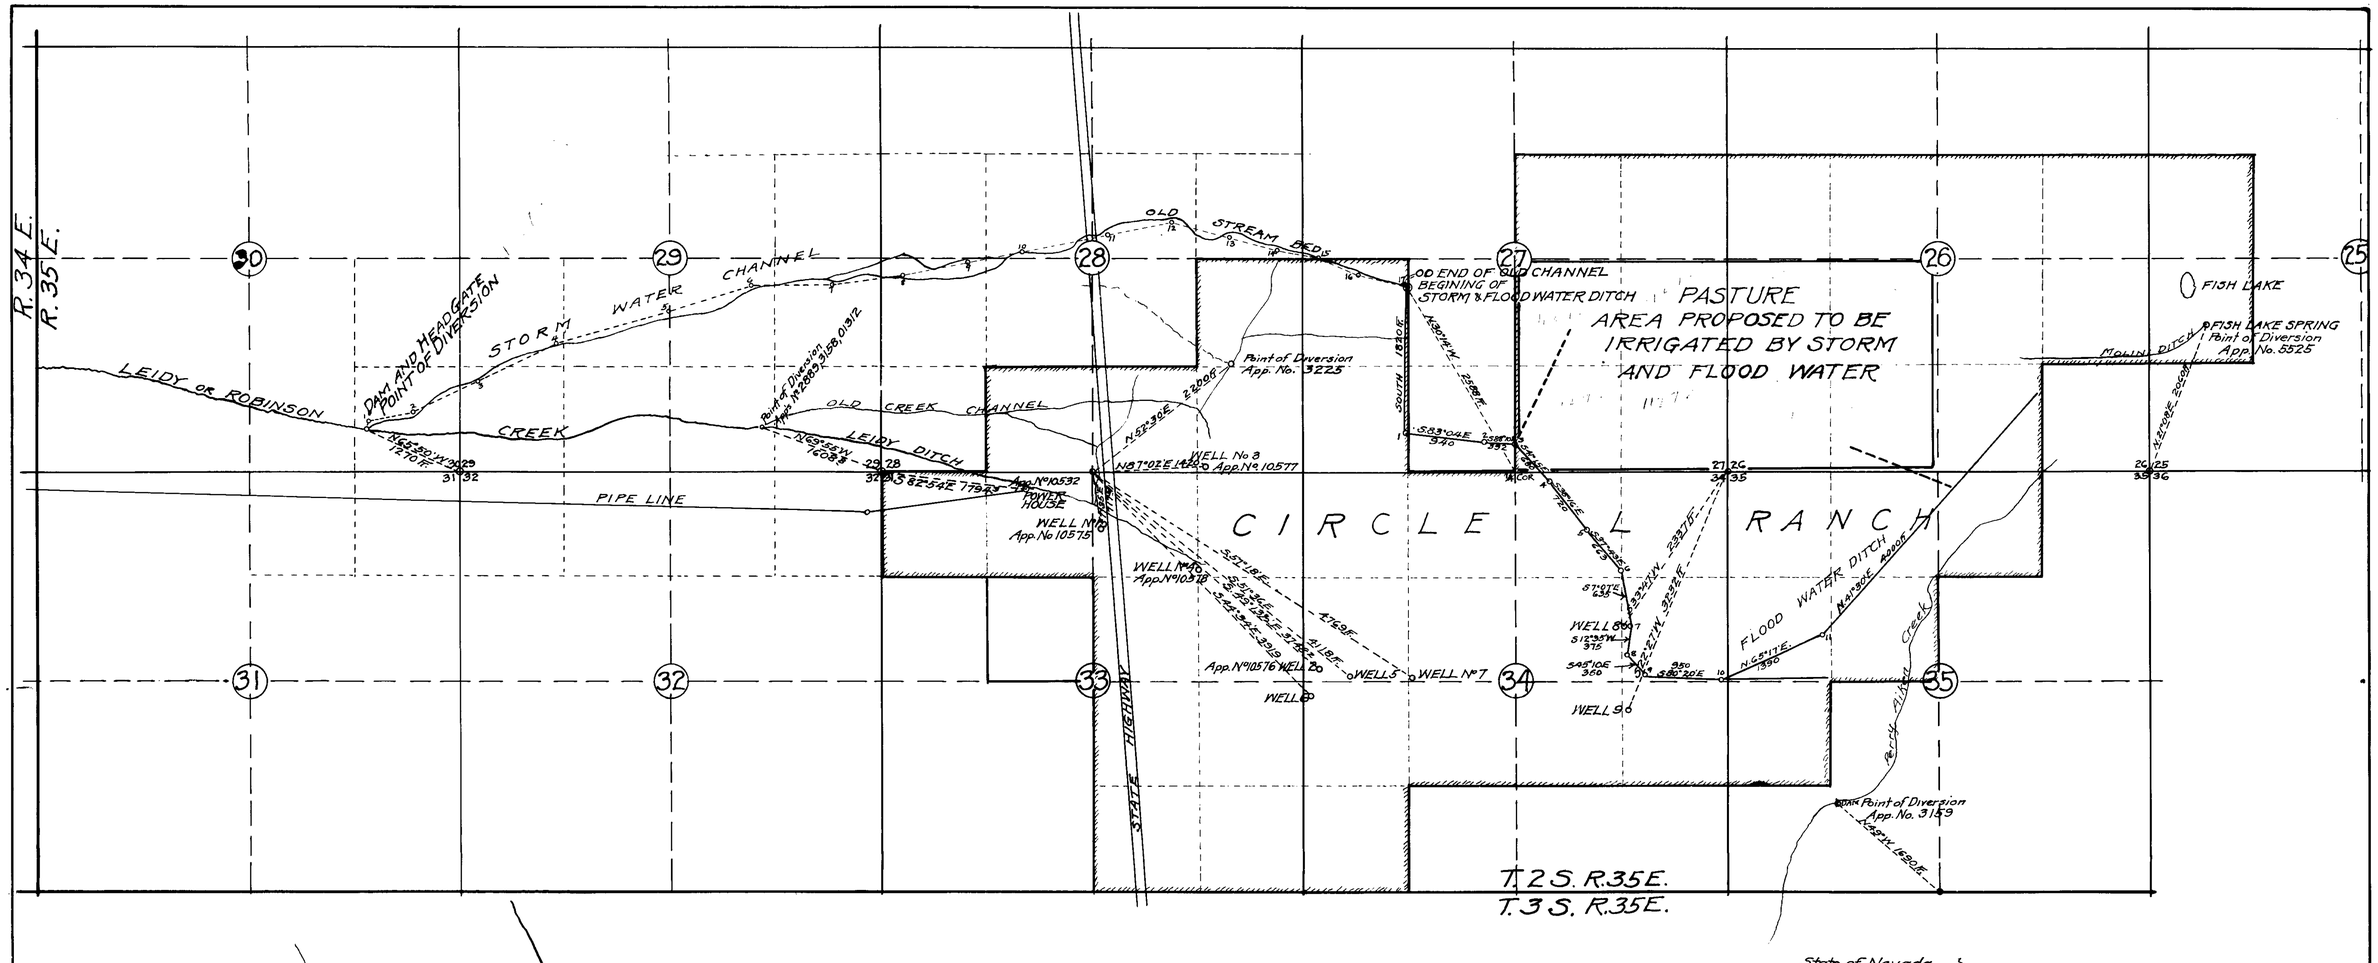

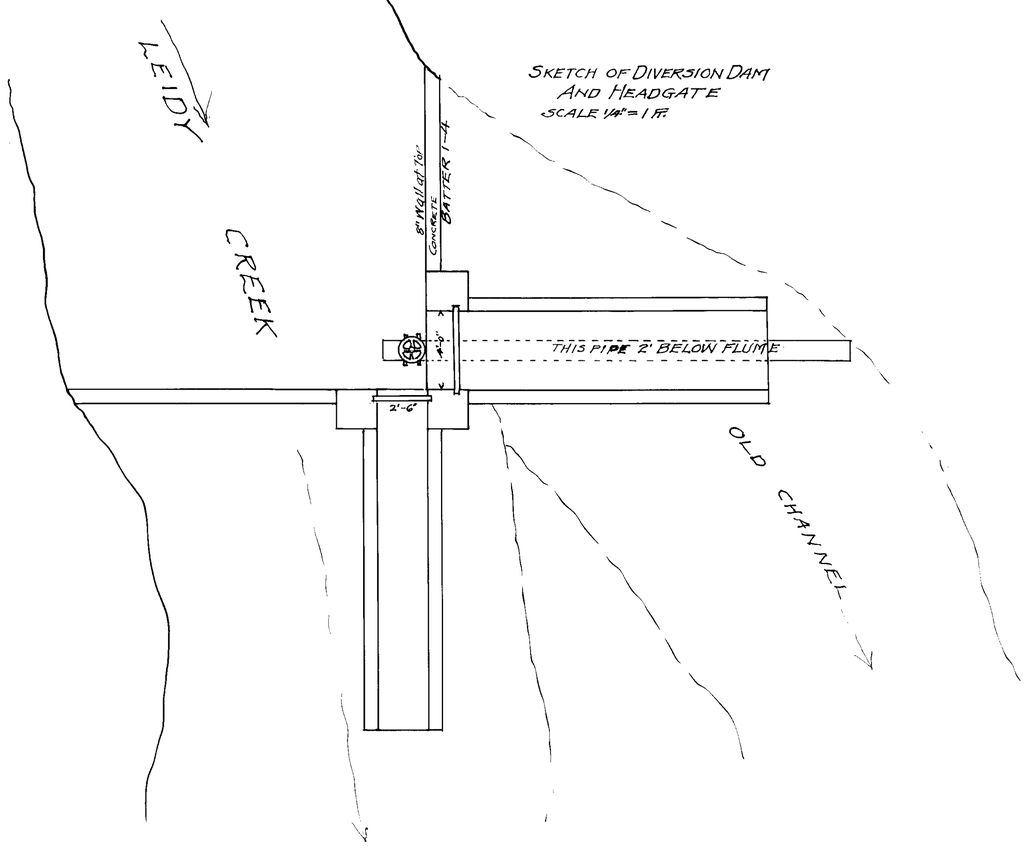

State of Nevada } ss.
County of Mineral }

I, L. B. Spencer, being first duly sworn, depose and say this map has been correctly drawn to the designated scale from the field notes of a survey made by me between the 1st day of March and the 31st day of March, 1945. that it truly and correctly represents the location and extent of the proposed works used to divert storm and flood waters from Leidy, formerly Robinson Creek in Esmeralda County by E. L. Cord, for Irrigation Purposes; that the proposed Point of Diversion, the location and size of the diversion channel, the place of use and the location and size of all other works crossed by or connected with said works and the boundary, area, and kind of culture are correctly shown hereon.

[signature]
State Water Right Surveyor.

Subscribed and sworn to before me this [illegible] day of April, 1945

[signature]
Notary Public In and For, Mineral County, Nev.

May 5, 1945

0 1000 2000 3000 4000 5000

MAP

TO ACCOMPANY APPLICATION TO APPROPIATE STORM & FLOOD WATER FROM LEIDY, FORMERLY ROBINSON CREEK FOR IRRIGATION PURPOSES BY E. L. CORD IN ESMERALDA COUNTY, NEVADA.

SCALE 1" = 1000 FT

SURVEYED MAR 1945
BY L. B. SPENCER
STATE WATER RIGHT SUR
MINA, NEVADA.

11278