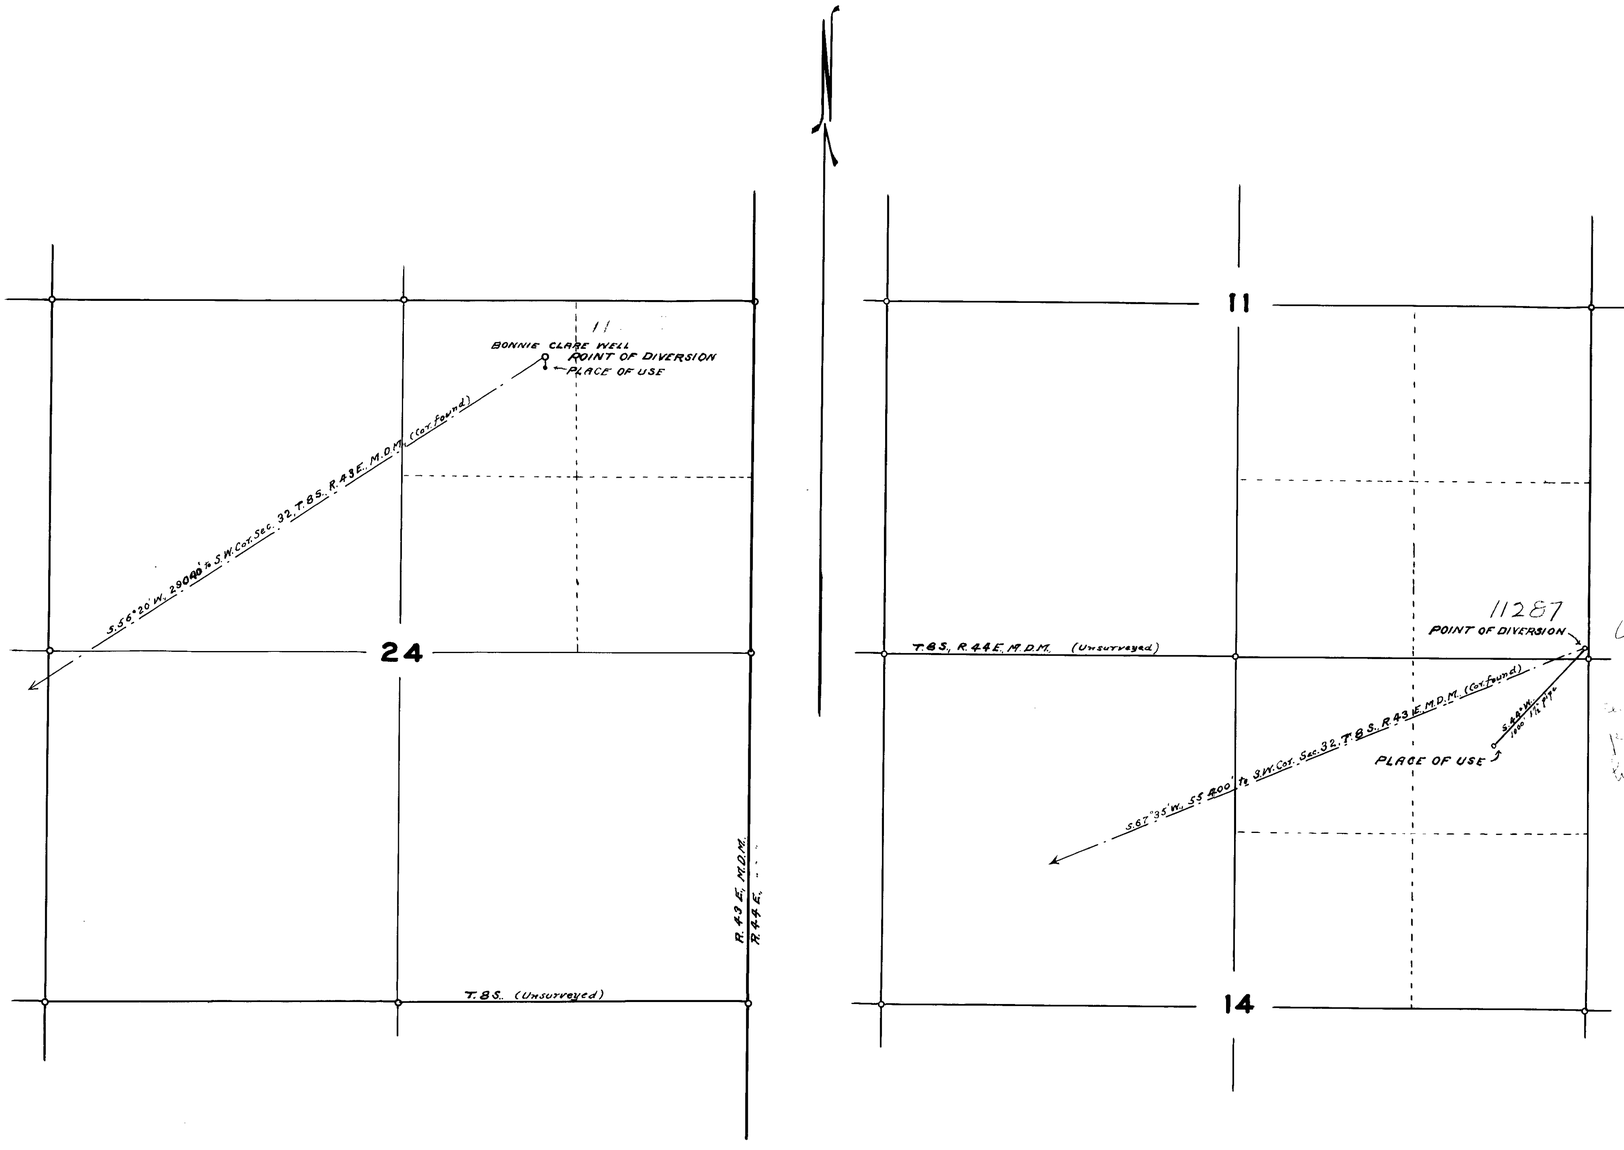

Unnamed Seep according to Application

STATE OF NEVADA
COUNTY OF ESMERALDA } S.S.

I, Ed. S. Giles, being first duly sworn, depose and say, that this map, consisting of one sheet, has been correctly drawn to the designated scale from the field notes of a survey made by me on the 4th day of August, 1945 and correctly represents the location and extent of the works used to divert water from Bonnie Clare Well and an Underground Flow in Nye and Esmeralda Counties by Daniels Brothers for Stock Watering Purposes: That the point of diversion, the location and size of the diverting conduit, the place and manner of use and the location and names of all other works and streams which will be crossed by or connected with the said works, are fully and correctly designated thereon.

Ed. S. Giles
STATE WATER RIGHT SURVEYOR.

Subscribed and sworn to before me,
this 23rd day of August, 1945

Amy Roberson
Clerk of District Court.

SCALE 1 IN = 600 FT.

0 FT. 300 600 1200 1800 2400

(11285) 3360 Issued Dec. 14, 1949 for 0.01 cts for stock

3142 Sept. 22, 1948

Sept. 5. 1945

MAP TO ACCOMPANY
APPLICATION TO APPROPRIATE WATER
FOR
STOCKWATERING
BY
DANIELS BROTHERS
A. A. AND J. M. DANIELS.
FROM
BONNIE CLARE WELL AND UNNAMED SEEP.

Place in → 11285 11287