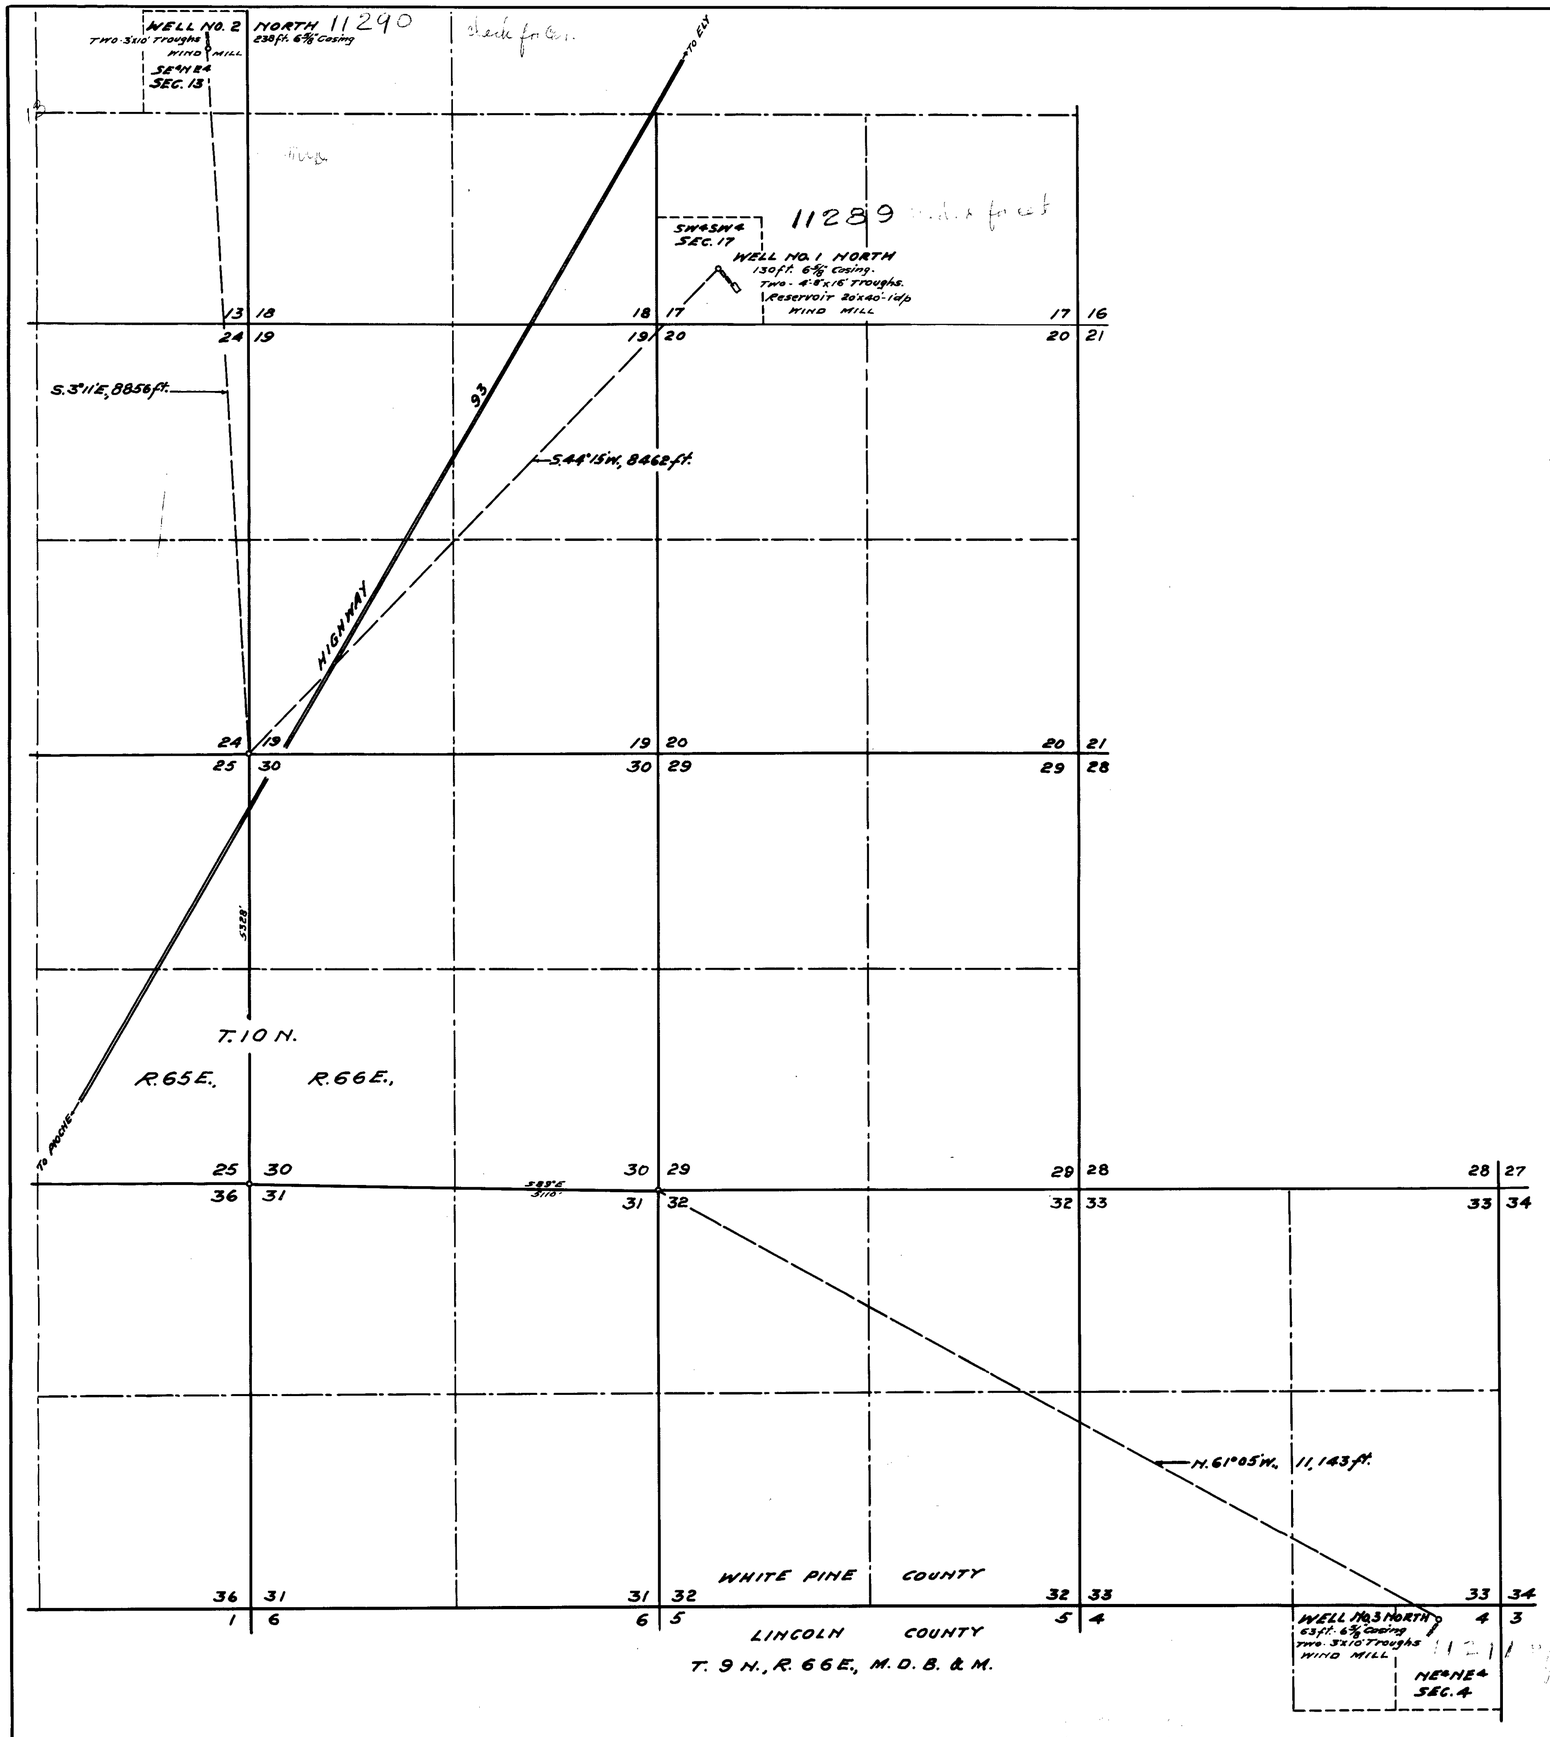

0 500 1000 2000

SCALE 1 IN. = 1000 FT.

Certificate No. 3167 issued Dec. 23, 1948 under 11289

Certificate No. 3168 issued Dec. 23, 1948 under 11290

Certificate No. 3166 issued Dec. 23, 1948 under 11291

June 6, 1945

MAP
TO ACCOMPANY APPLICATIONS
TO APPROPRIATE WATER FOR
STOCKWATERING
BY McCULLOUGH TOOL COMPANY
FROM DRILLED WELLS

SURVEYED APRIL 16-29, 1945.
BY F. W. MILLARD & SON.
ELY - NEVADA.

SHEET NO. 1 OF TWO SHEETS.

Place in → 11289 - 11290 - 11291 - 11292 - 11293 - 11294 - 11295 - 11296 - 11297 - 11298

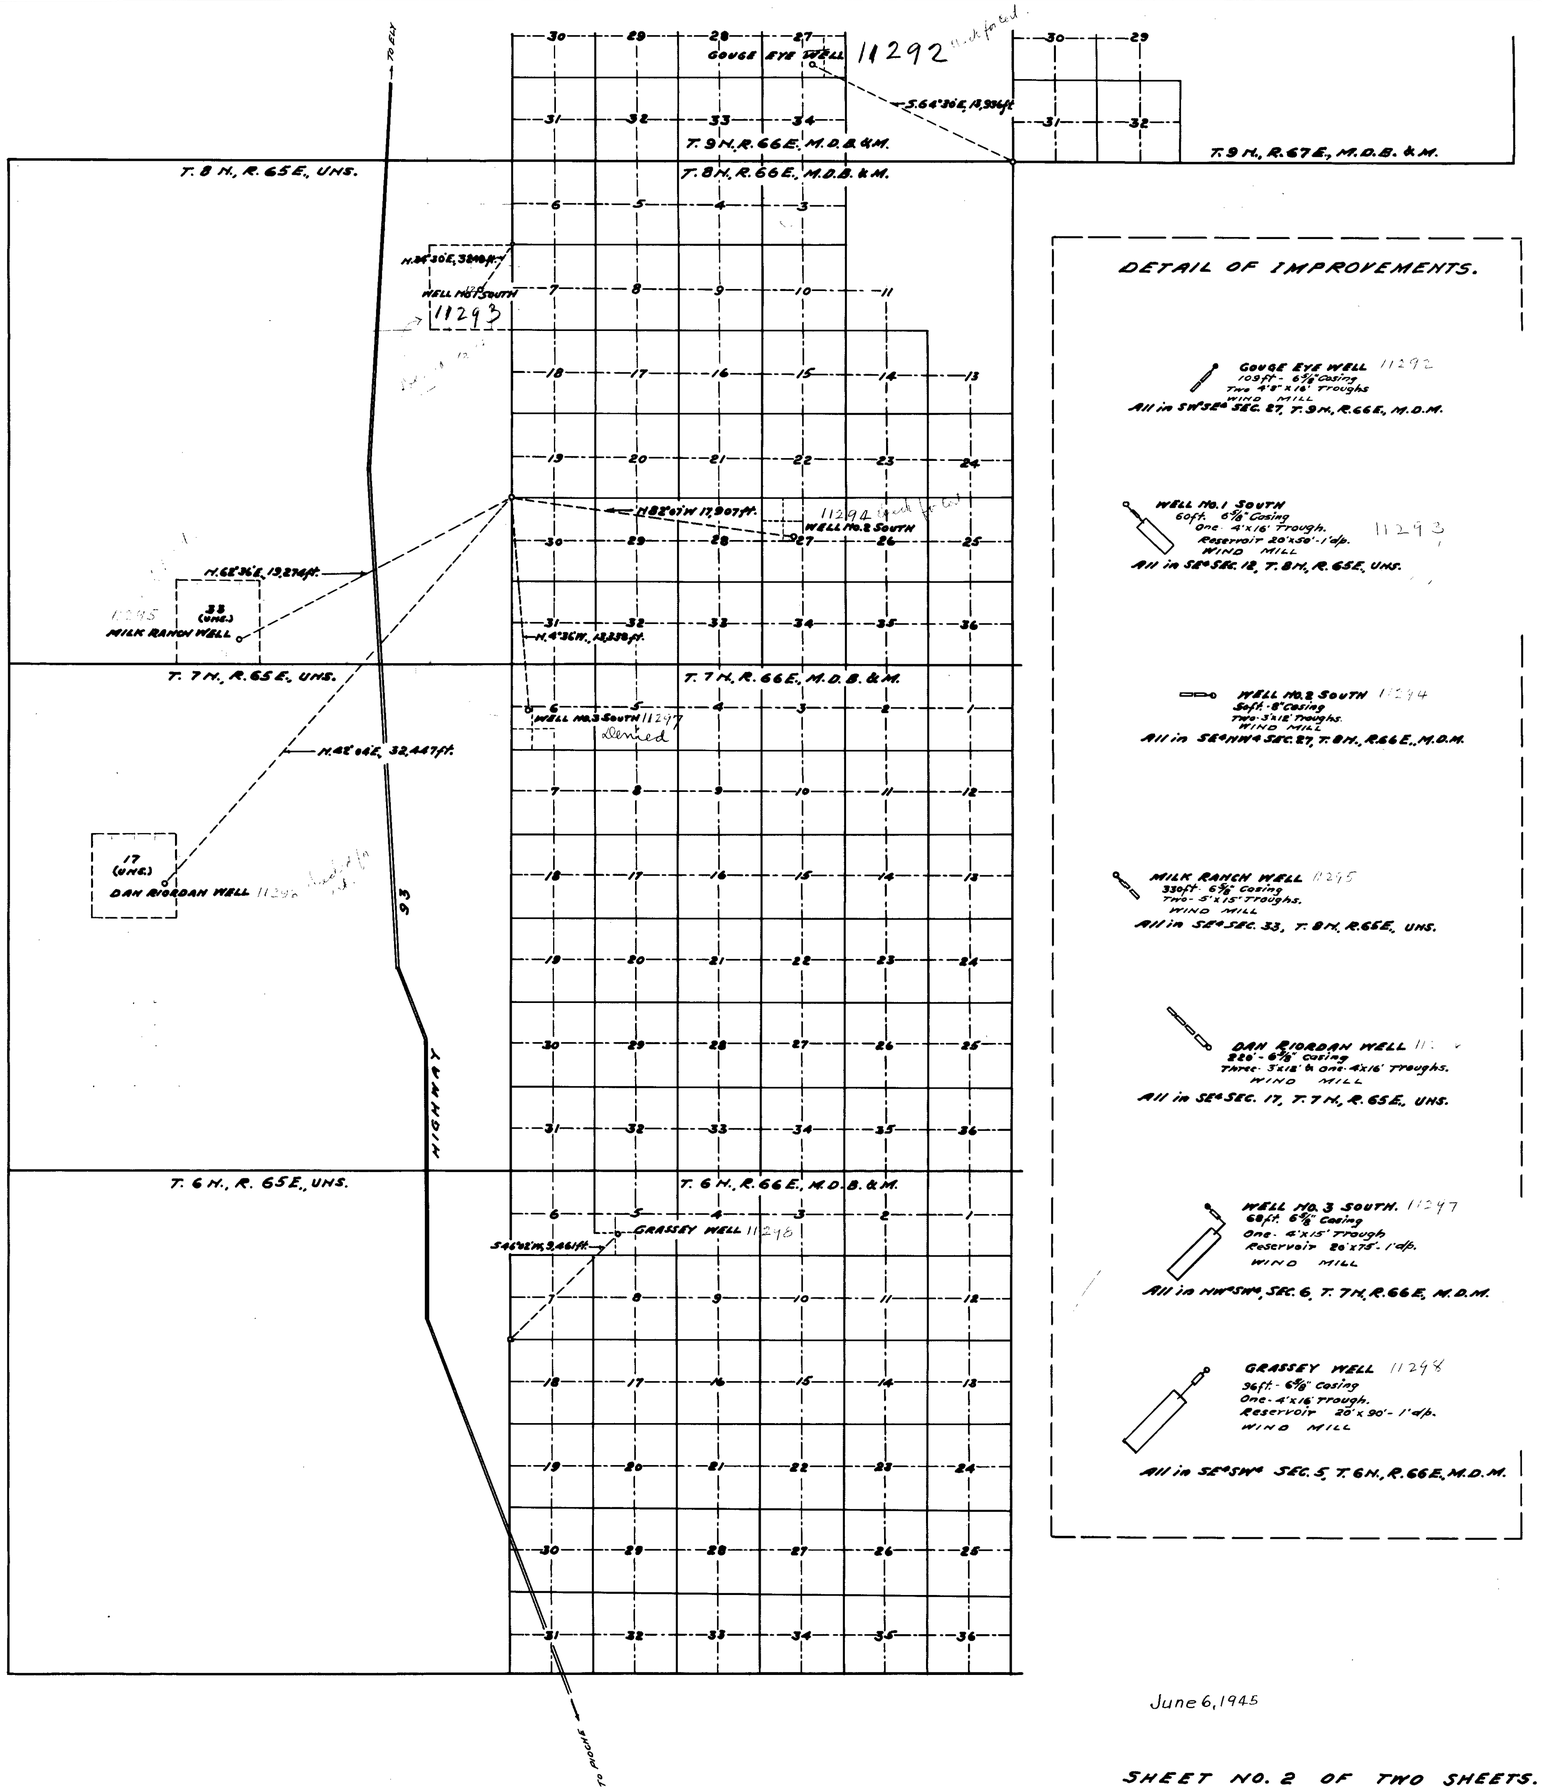

DETAIL OF IMPROVEMENTS.

GOUGE EYE WELL 11292
109 ft. - 6 5/8" Casing
Two 4'8" x 16' Troughs
WIND MILL
All in SW¼SE¼ SEC. 27, T. 9 N., R. 66 E., M.D.M.

WELL No. 1 SOUTH 11293
60 ft. 6 5/8" Casing
One 4' x 16' Trough.
Reservoir 20' x 50' - 1' d/p.
WIND MILL
All in SE¼ SEC. 12, T. 8 N., R. 65 E., UNS.

WELL No. 2 SOUTH 11294
56 ft. - 8" Casing
Two - 3' x 18' Troughs.
WIND MILL
All in SE¼NW¼ SEC. 27, T. 8 N., R. 66 E., M.D.M.

MILK RANCH WELL 11295
330 ft. 6 5/8" Casing
Two - 5' x 15' Troughs.
WIND MILL
All in SE¼ SEC. 33, T. 8 N., R. 65 E., UNS.

DAN RIORDAN WELL 11296
220' - 6 5/8" Casing
Three - 3' x 18' & One - 4' x 16' Troughs.
WIND MILL
All in SE¼ SEC. 17, T. 7 N., R. 65 E., UNS.

WELL No. 3 SOUTH. 11297
68 ft. 6 5/8" Casing
One - 4' x 15' Trough
Reservoir 26' x 75' - 1' d/p.
WIND MILL
All in NW¼SW¼, SEC. 6, T. 7 N., R. 66 E., M.D.M.

GRASSEY WELL 11298
36 ft. - 6 5/8" Casing
One - 4' x 16' Trough.
Reservoir 20' x 90' - 1' d/p.
WIND MILL
All in SE¼SW¼ SEC. 5, T. 6 N., R. 66 E., M.D.M.

STATE OF NEVADA }
County of White Pine } ss.

I, F.W. Millard, being first duly sworn, depose and say that this map, consisting of two sheets numbered from 1 to 2 inclusive, has been correctly drawn to the designated scales from the field notes of a survey made by me between the 16th and 29th days of April, 1945; That it truly and correctly represents the location and extent of the proposed works used to divert underground water from Drilled Wells in Lincoln & White Pine Counties by the McCULLOUGH TOOL COMPANY, for stockwatering purposes.

That the proposed points of diversion, the approximate locations and sizes of the diverting channels or other conduits, the places and manner of use, the location and names of all other works or streams which are crossed by or connected with the said works, are fully and correctly designated thereon.

F.W. Millard
State Water Right Surveyor.

Subscribed and sworn to before me this 7th day of May, 1945.

Notary Public in and for White Pine County, Nevada.
My Commission expires _____

0 2500 5000 10,000
SCALE 1-IN.=5000 FT.

June 6, 1945

SHEET NO. 2 OF TWO SHEETS.

MAP
TO ACCOMPANY APPLICATIONS
TO APPROPRIATE WATER FOR
STOCKWATERING
BY McCULLOUGH TOOL COMPANY
FROM DRILLED WELLS
SURVEYED APRIL 16-29, 1945.
BY F.W. MILLARD & SON
ELY- NEVADA.

Place in → 11289-11290-11291-11292-11293-11294-11295-11296-11297-11298