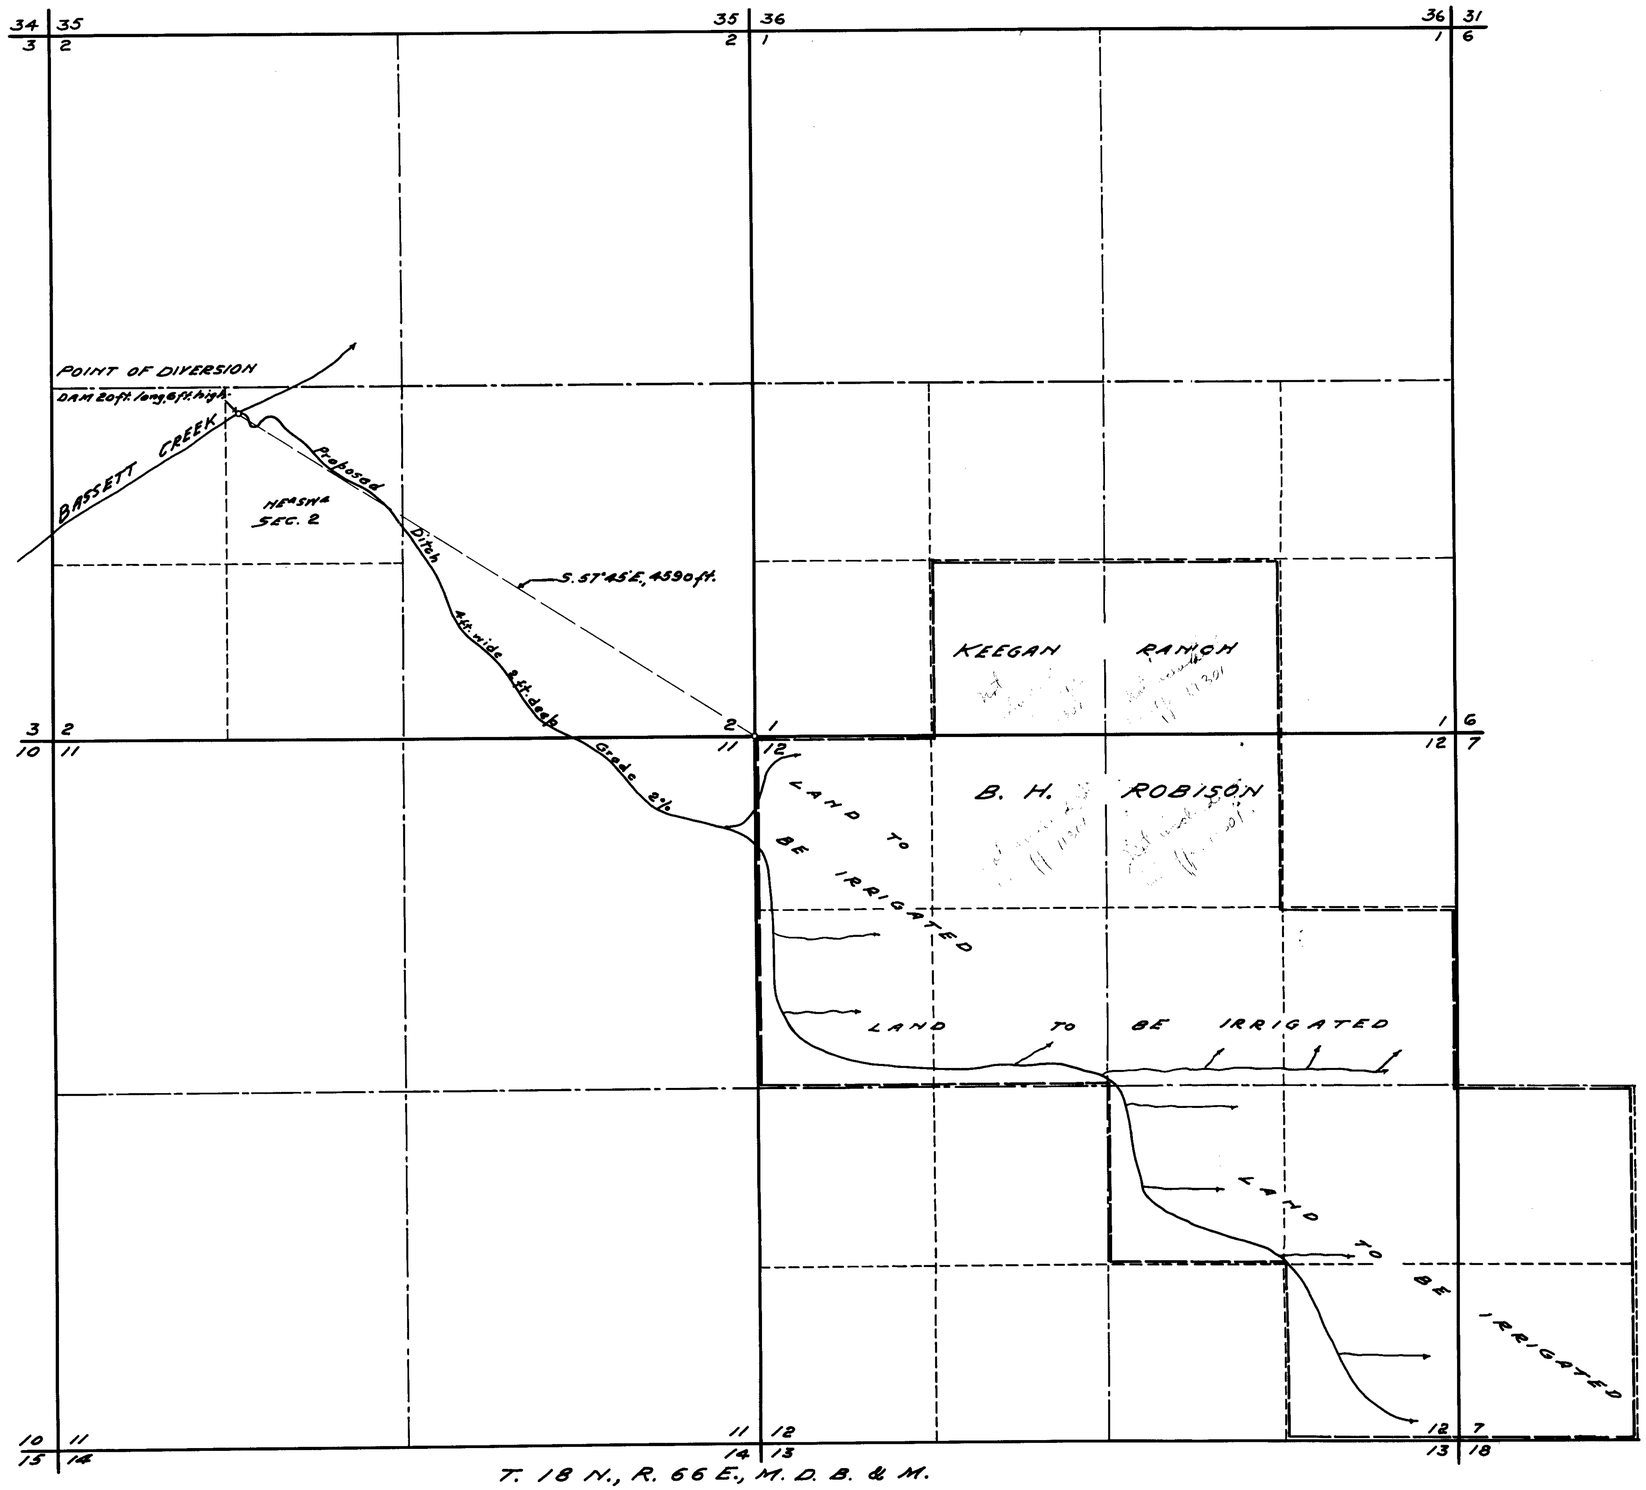

STATE OF NEVADA }
County of White Pine } ss.

I, F.W. Millard, being first duly sworn, depose and say that this map, consisting of one sheet, has been correctly drawn to the designated scale from field notes of a survey made by me between the 21st and 23rd days of May, 1945; that it truly and correctly represents the proposed location and extent of the works used to divert water from BASSETT CREEK in White Pine County by B. H. ROBISON for irrigation purposes, That the proposed point of diversion, the approximate location and size of the diverting channel, all reservoirs or basins, the location and names of all other works which will cross or connect with the proposed works, and the boundary of all lands, showing by 40-acre subdivisions the areas proposed to be irrigated are fully and correctly designated thereon.

F.W. Millard
State Water Right Surveyor.

Subscribed and sworn to before me, this 28th day of May, 1945.

Notary Public in and for White Pine County, Nevada.
My commission expires 1-6-46

0 500 1000 2000
SCALE 1-IN. = 600 FT.

June 6, 1945

MAP
TO ACCOMPANY APPLICATION
TO APPROPRIATE WATER
FOR IRRIGATION
BY B. H. ROBISON
FROM BASSETT CREEK
SURVEYED MAY 22, 1945.
BY F.W. MILLARD & SON
ELY, NEVADA.

11301