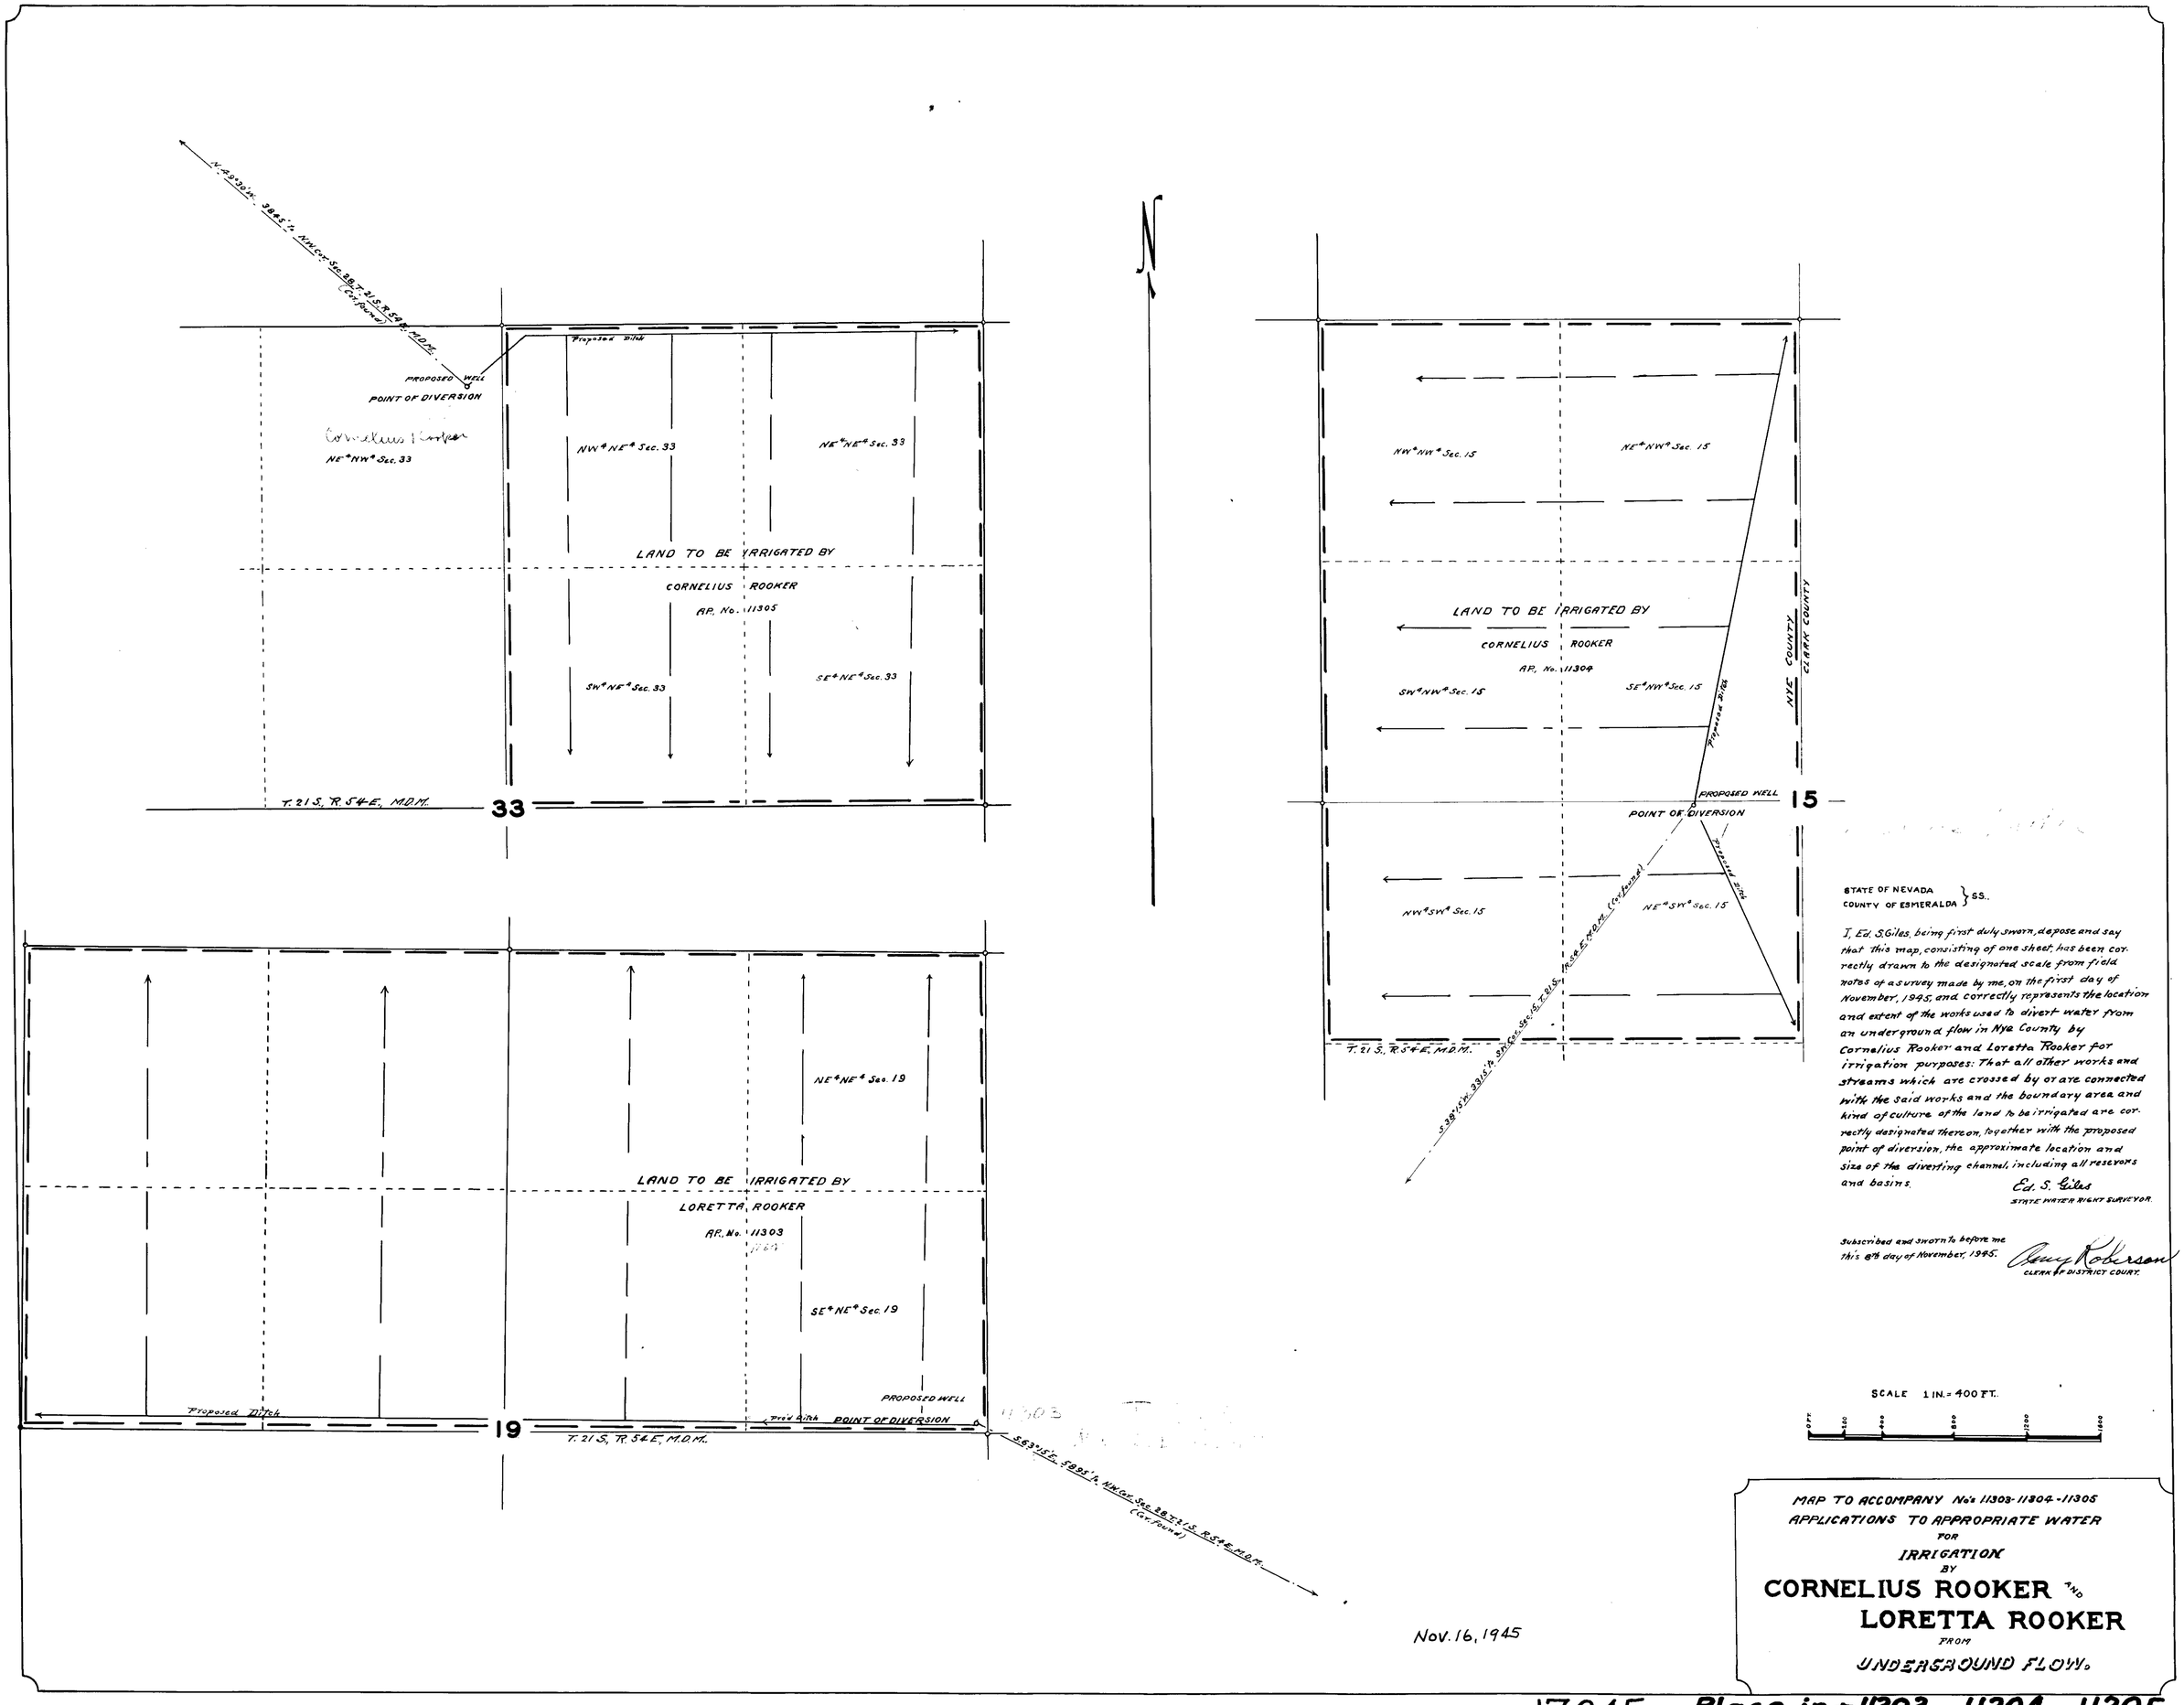

STATE OF NEVADA
COUNTY OF ESMERALDA } SS.

I, Ed. S. Giles, being first duly sworn, depose and say that this map, consisting of one sheet, has been correctly drawn to the designated scale from field notes of a survey made by me, on the first day of November, 1945, and correctly represents the location and extent of the works used to divert water from an underground flow in Nye County by Cornelius Rooker and Loretta Rooker for irrigation purposes: That all other works and streams which are crossed by or are connected with the said works and the boundary area and kind of culture of the land to be irrigated are correctly designated thereon, together with the proposed point of diversion, the approximate location and size of the diverting channel, including all reservoirs and basins.

Ed. S. Giles
STATE WATER RIGHT SURVEYOR.

Subscribed and sworn to before me this 8th day of November, 1945.

Amy Robertson
CLERK OF DISTRICT COURT.

17045 Place in → 11303 11304 11305