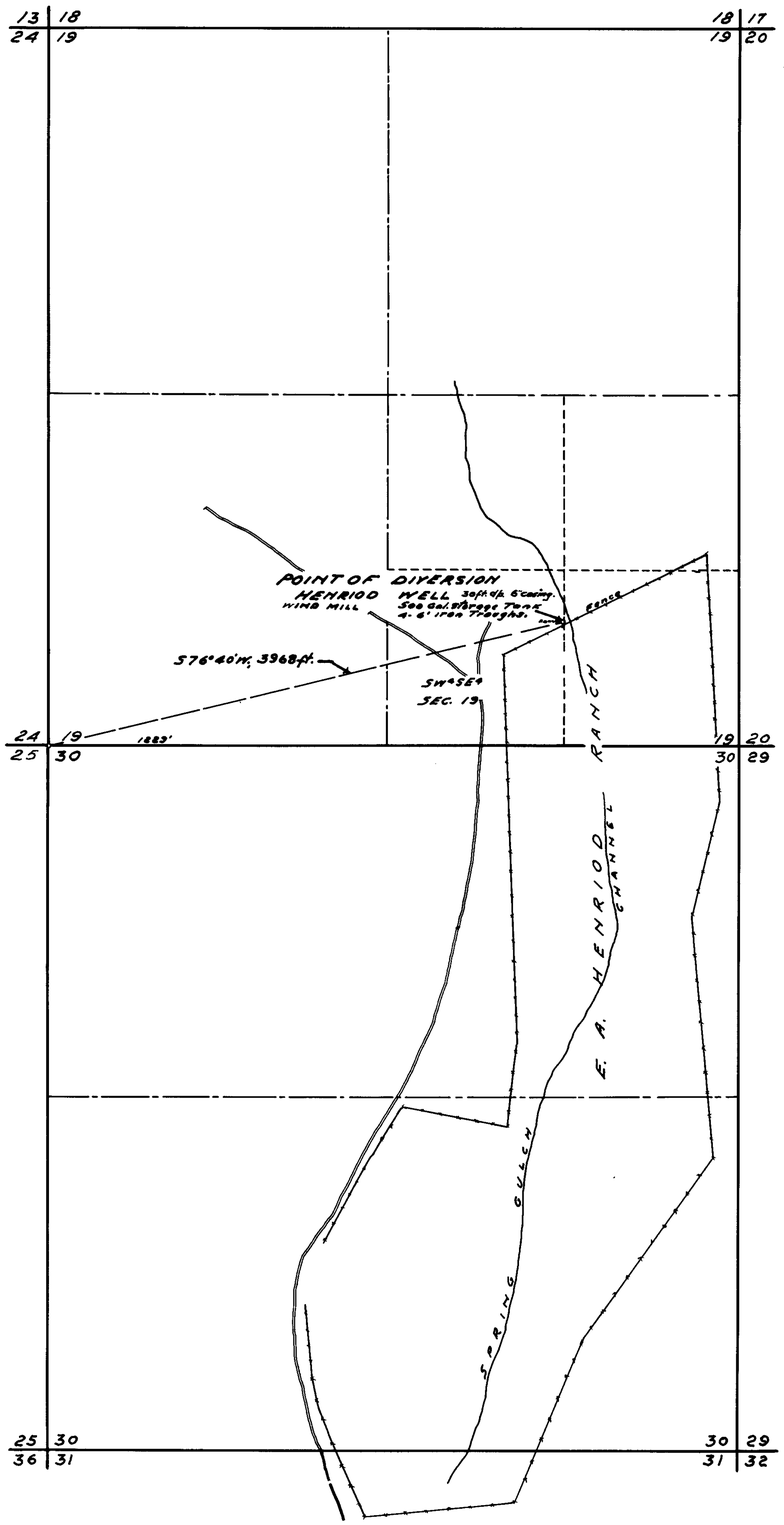

T. 23 N., R. 66 E., M. D. B. & M.

STATE OF NEVADA }
County of White Pine } ss.

I, F.W. Millard, being first duly sworn, depose and say that this map has been correctly drawn to the designated scale from field notes of a survey made by me between the 27th and 29th days of May, 1945; that it truly and correctly represents the location and extent of the proposed works used to divert water from HENRIOD WELL in White Pine County by E.A. HENRIOD for stockwatering purposes.

That the proposed point of diversion, the approximate location and size of the diverting channel or other conduit, the place and manner of use, and the location and names of all other works or streams which are crossed by or connected with said works, are fully and correctly designated thereon.

F.W. Millard
State Water Right Surveyor.

Subscribed and sworn to before me this 2nd day of June, 1945.

F. Millard
Notary Public in and for White Pine County, Nevada.
My commission expires 1-6-46

0 500 1000 2000
SCALE 1-IN. = 600 FT.

June 11, 1949

31/25 Issue June 21, 1948

MAP TO ACCOMPANY APPLICATION
TO APPROPRIATE WATER
FOR STOCKWATERING
BY E. A. HENRIOD
FROM
HENRIOD WELL
SURVEYED MAY 28, 1945.
BY F.W. MILLARD & SON.
ELY, NEVADA

11311