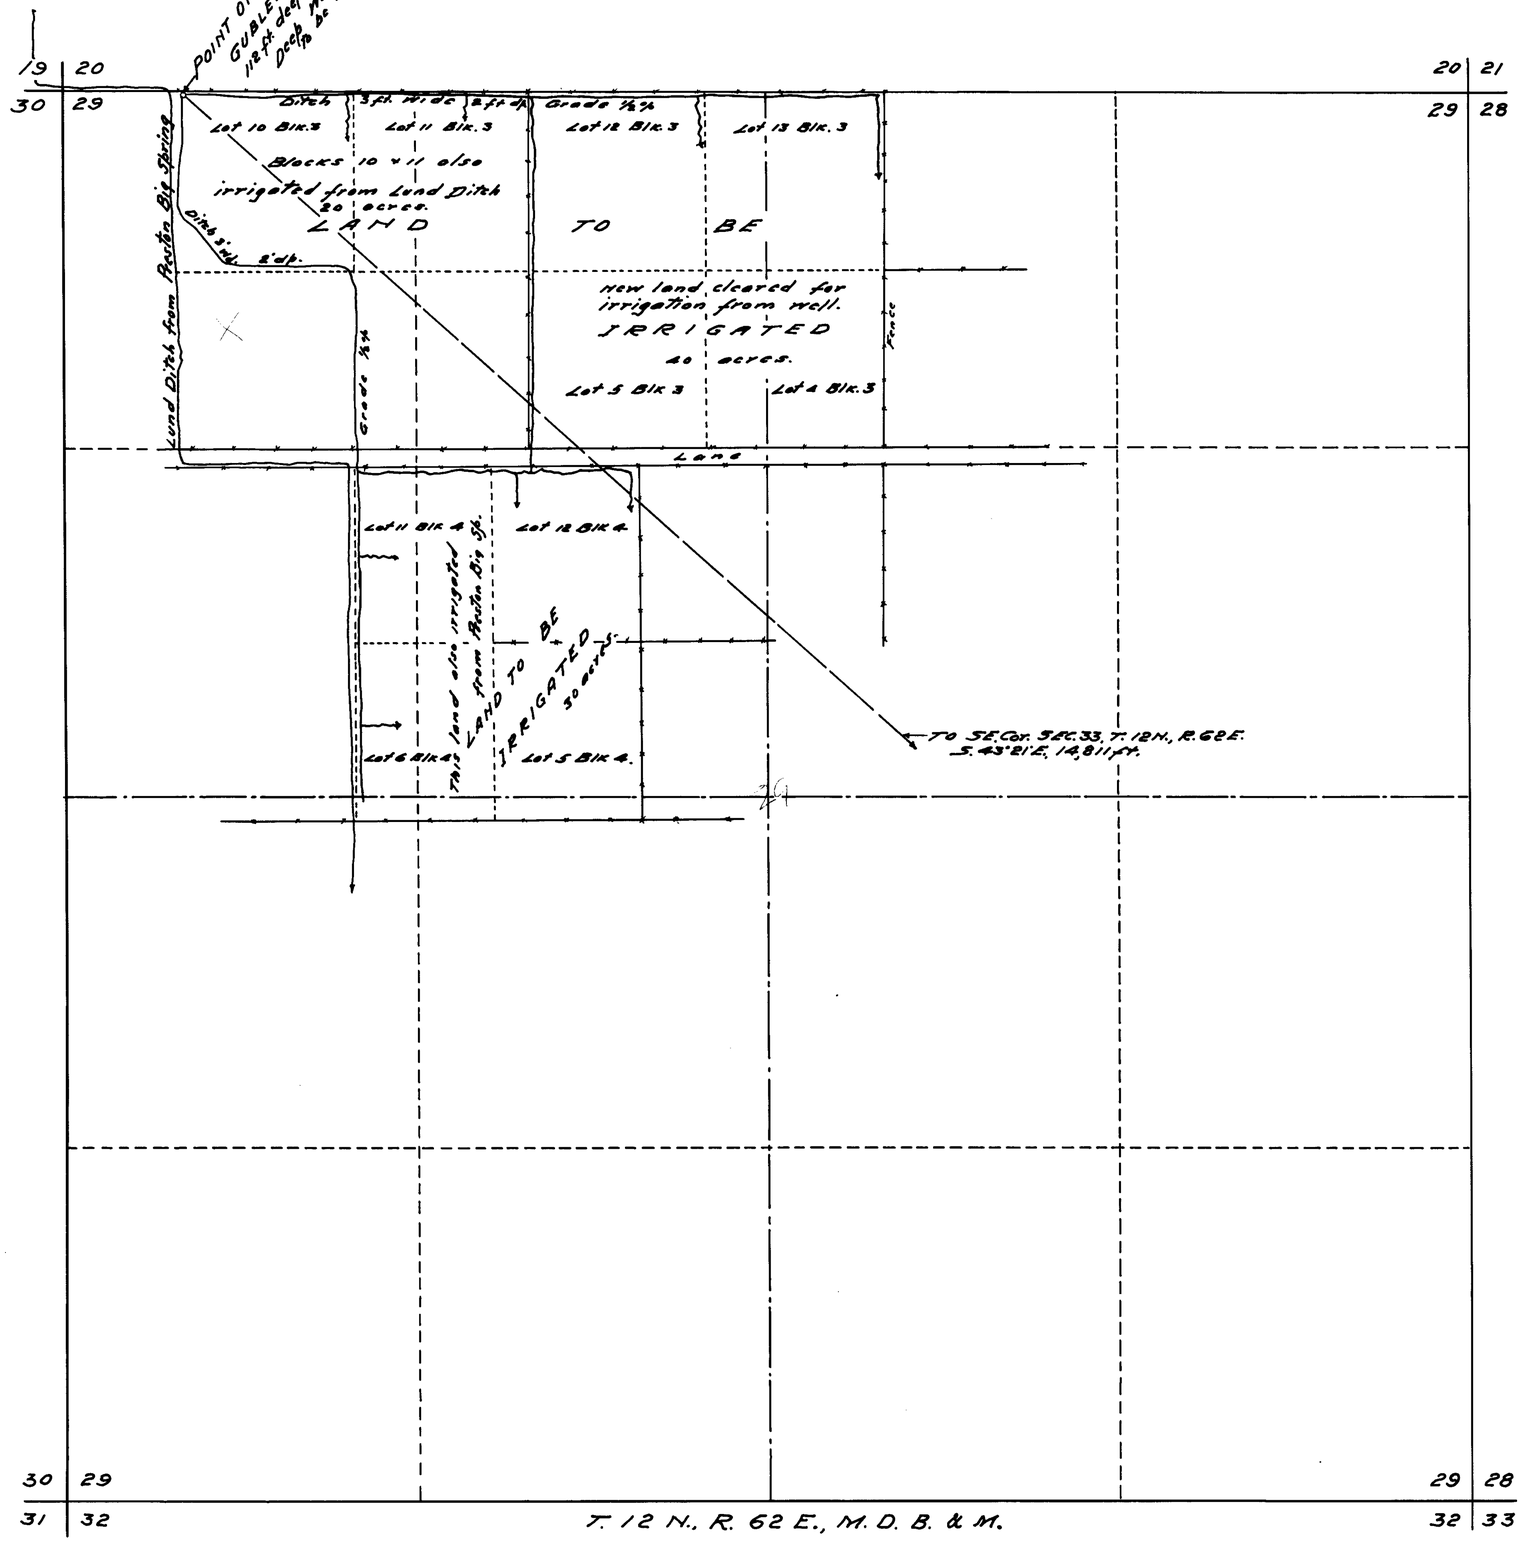

STATE OF NEVADA }
County of White Pine } ss.

I, F. W. Millard, being first duly sworn, depose and say that this map, consisting of one sheet, has been correctly drawn to the designated scale from field notes of a survey made by me between the 16th and 18th days of August, 1945; that it truly and correctly represents the proposed location and extent of the works used to divert water from Underground source in White Pine County, by KENNETH GUBLER for irrigation purposes. That the proposed point of diversion, the approximate location and size of the diverting channel, all reservoirs or basins, the location and names of all other works which will cross or connect with the proposed works, and the boundary of all lands, showing by 40-acre subdivisions the areas proposed to be irrigated, are fully and correctly designated thereon.

F. W. Millard
State Water Right Surveyor.

Subscribed and sworn to before me this 31st day of October, 1945.

H. Y. Larkin
Notary Public in and for White Pine County, Nevada.
My commission expires Jan 6 1946

0 500 1000
SCALE 1-IN. = 300 FT.

Nov. 3, 1945

3151 Dec. 6, 1948.

MAP TO ACCOMPANY
APPLICATION TO APPROPRIATE WATER
FOR IRRIGATION
BY KENNETH GUBLER
From UNDERGROUND SOURCE

SURVEYED AUGUST 17, 1945.
BY - F. W. Millard & Son.
Ely, Nevada.

11312