STATE OF NEVADA }
County of White Pine } ss.

I, F.W. Millard, being first duly sworn depose and say that this map has been correctly drawn to the designated scale from field notes of a survey made by me between the 5th and 8th days of August, 1945; that it truly and correctly represents the location and extent of the proposed works used to divert water from CARBONATE SPRINGS in White Pine County by OTTO ZEIGE and HENRY T. GILLER for mining purposes.

That the proposed point of diversion, the approximate location and size of the diverting channel or other conduit, the place and manner of use, and the location and names of all other works or streams which are crossed by or connected with said works, are fully and correctly designated thereon.

F.W. Millard
State Water Right Surveyor.

Subscribed and sworn to before me this 13th day of August, 1945.

[signature]
Notary Public in and for White Pine County, Nevada.
My commission expires Jan 6, 1946

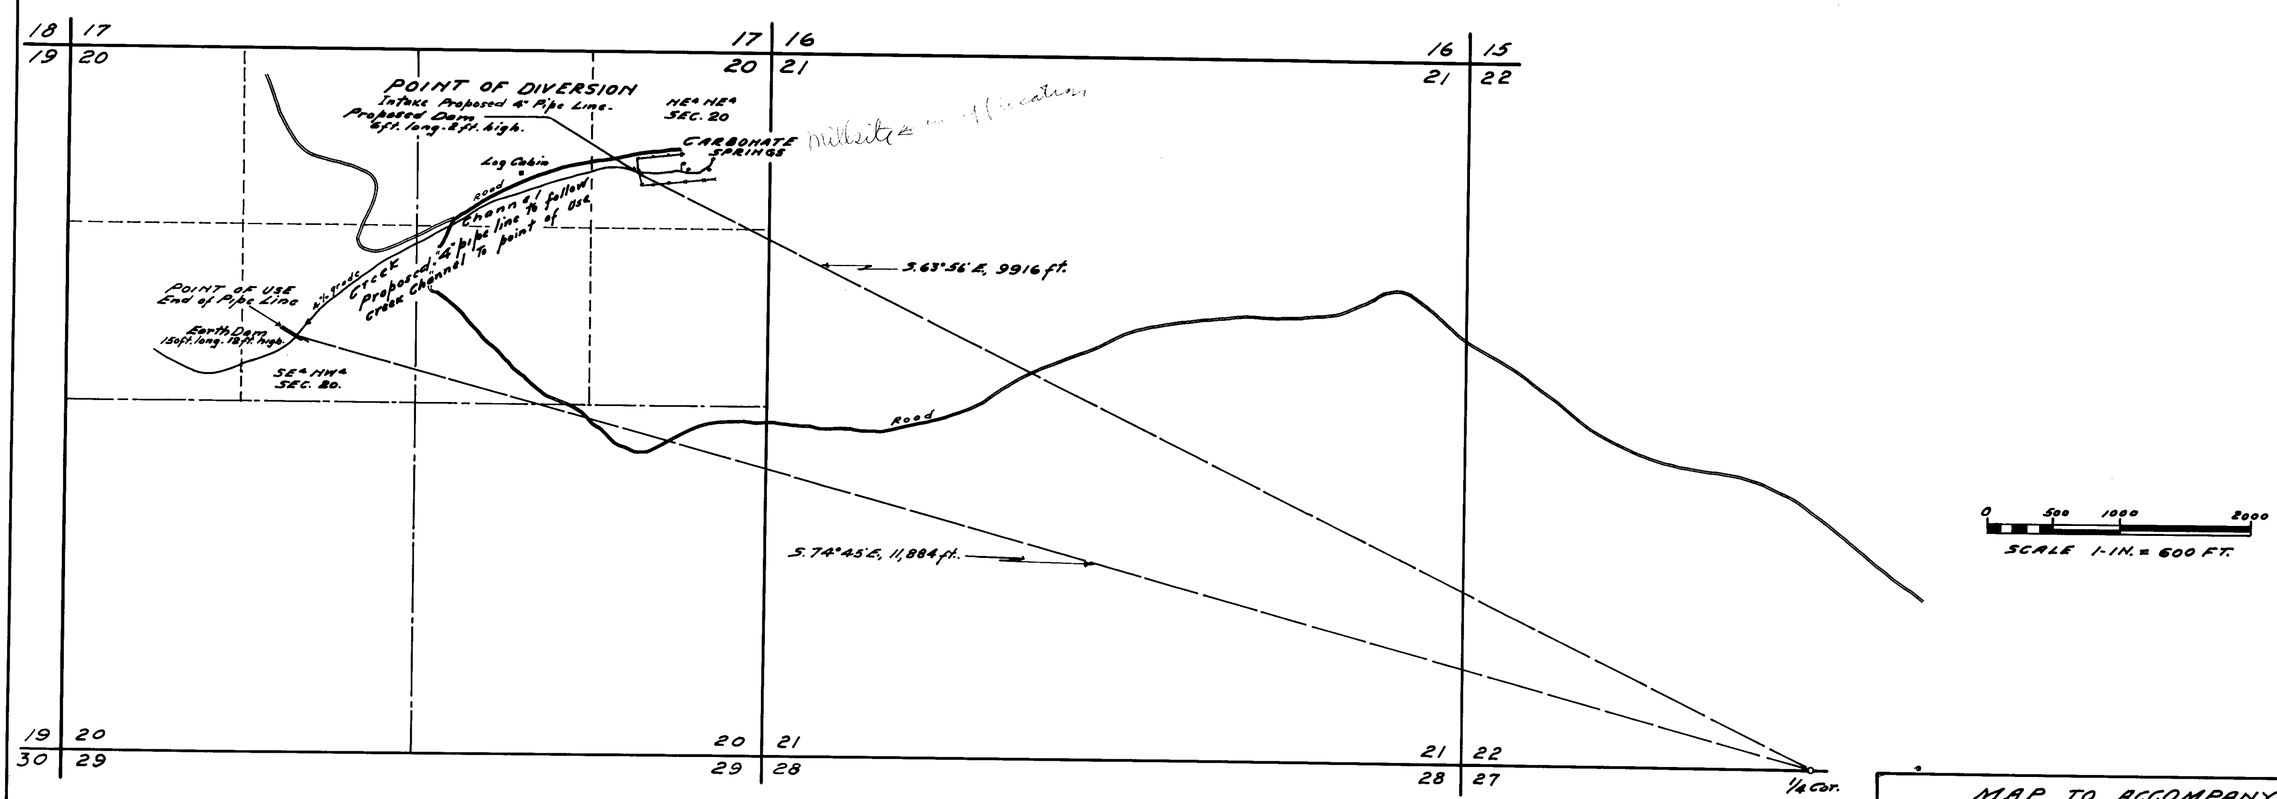

T. 24 N., R. 57 E., M. D. B. & M.

Aug. 21, 1945

MAP TO ACCOMPANY
APPLICATION TO APPROPRIATE WATER
FOR MINING
BY OTTO ZEIGE
AND HENRY T. GILLER
FROM CARBONATE SPRINGS Millsite
SURVEYED AUGUST 6-7-1945.
BY F.W. MILLARD & SON.
ELY - NEVADA.

11316