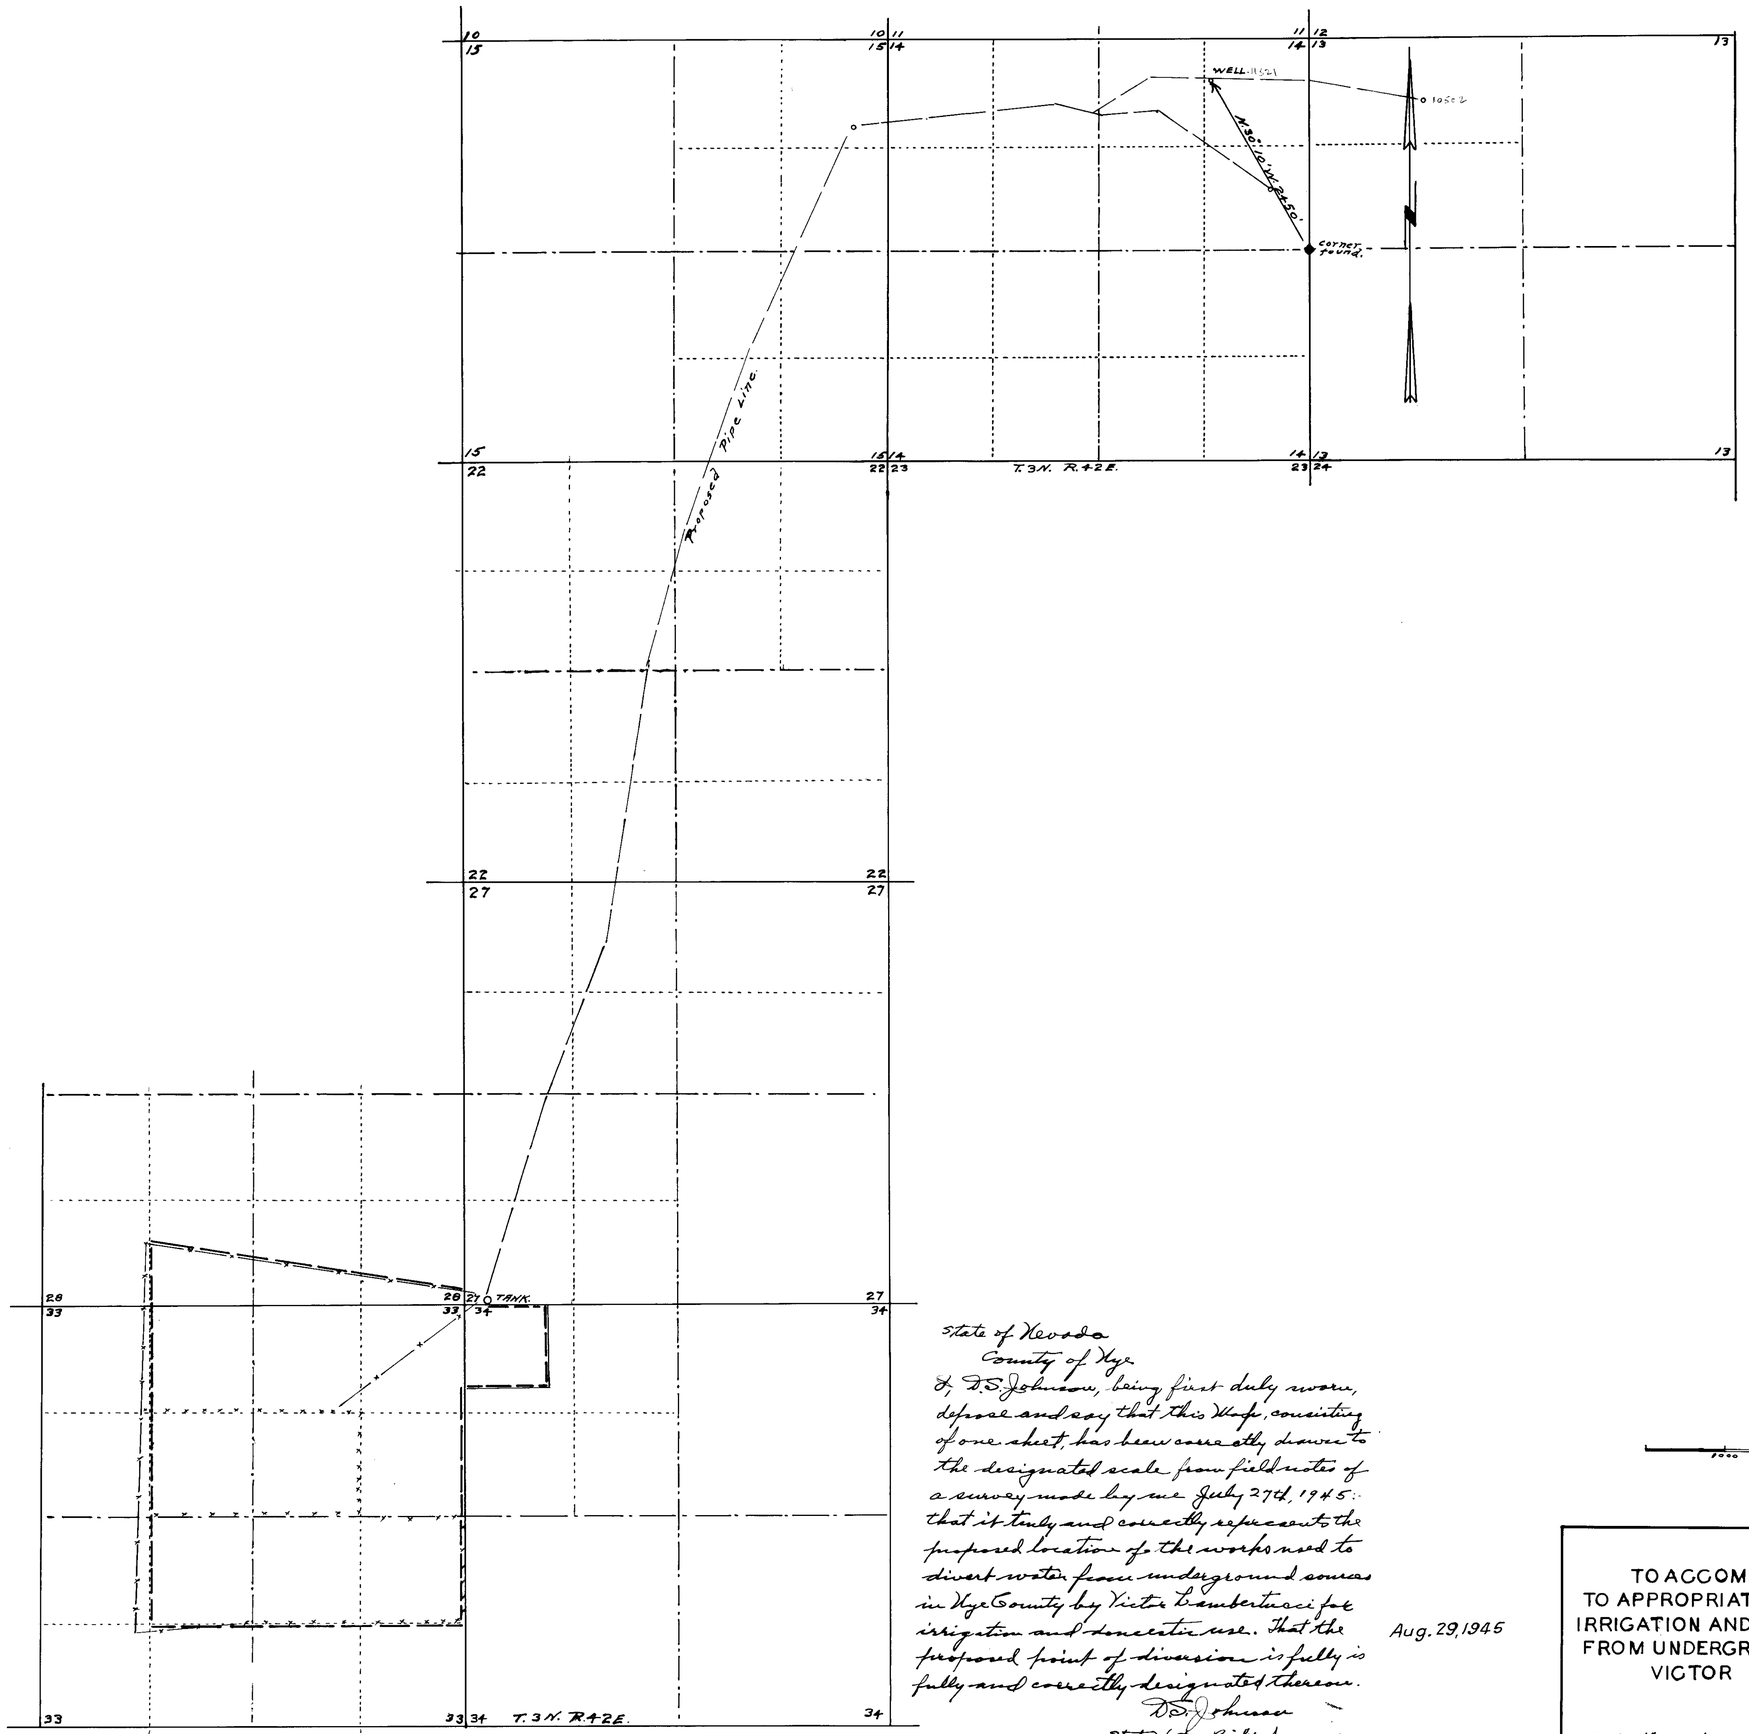

State of Nevada
County of Nye

I, D.S. Johnson, being first duly sworn, depose and say that this Map, consisting of one sheet, has been correctly drawn to the designated scale from field notes of a survey made by me July 27th, 1945: that it truly and correctly represents the proposed location of the works used to divert water from underground sources in Nye County by Victor Lambertucci for irrigation and domestic use. That the proposed point of diversion is fully is fully and correctly designated thereon.

D.S. Johnson
State Water Right Surveyor.

Subscribed and sworn to before me this ____ day of Aug. 1945

Notary Public

Aug. 29, 1945

1000 2000 3000 4000

MAP
TO ACCOMPANY APPLICATION
TO APPROPRIATE WATER FOR
IRRIGATION AND DOMESTIC PURPOSES
FROM UNDERGROUND SOURCES BY
VICTOR LAMBERTUCCI.

Scale 1" = 1000'

JULY 27th, 1945

11321