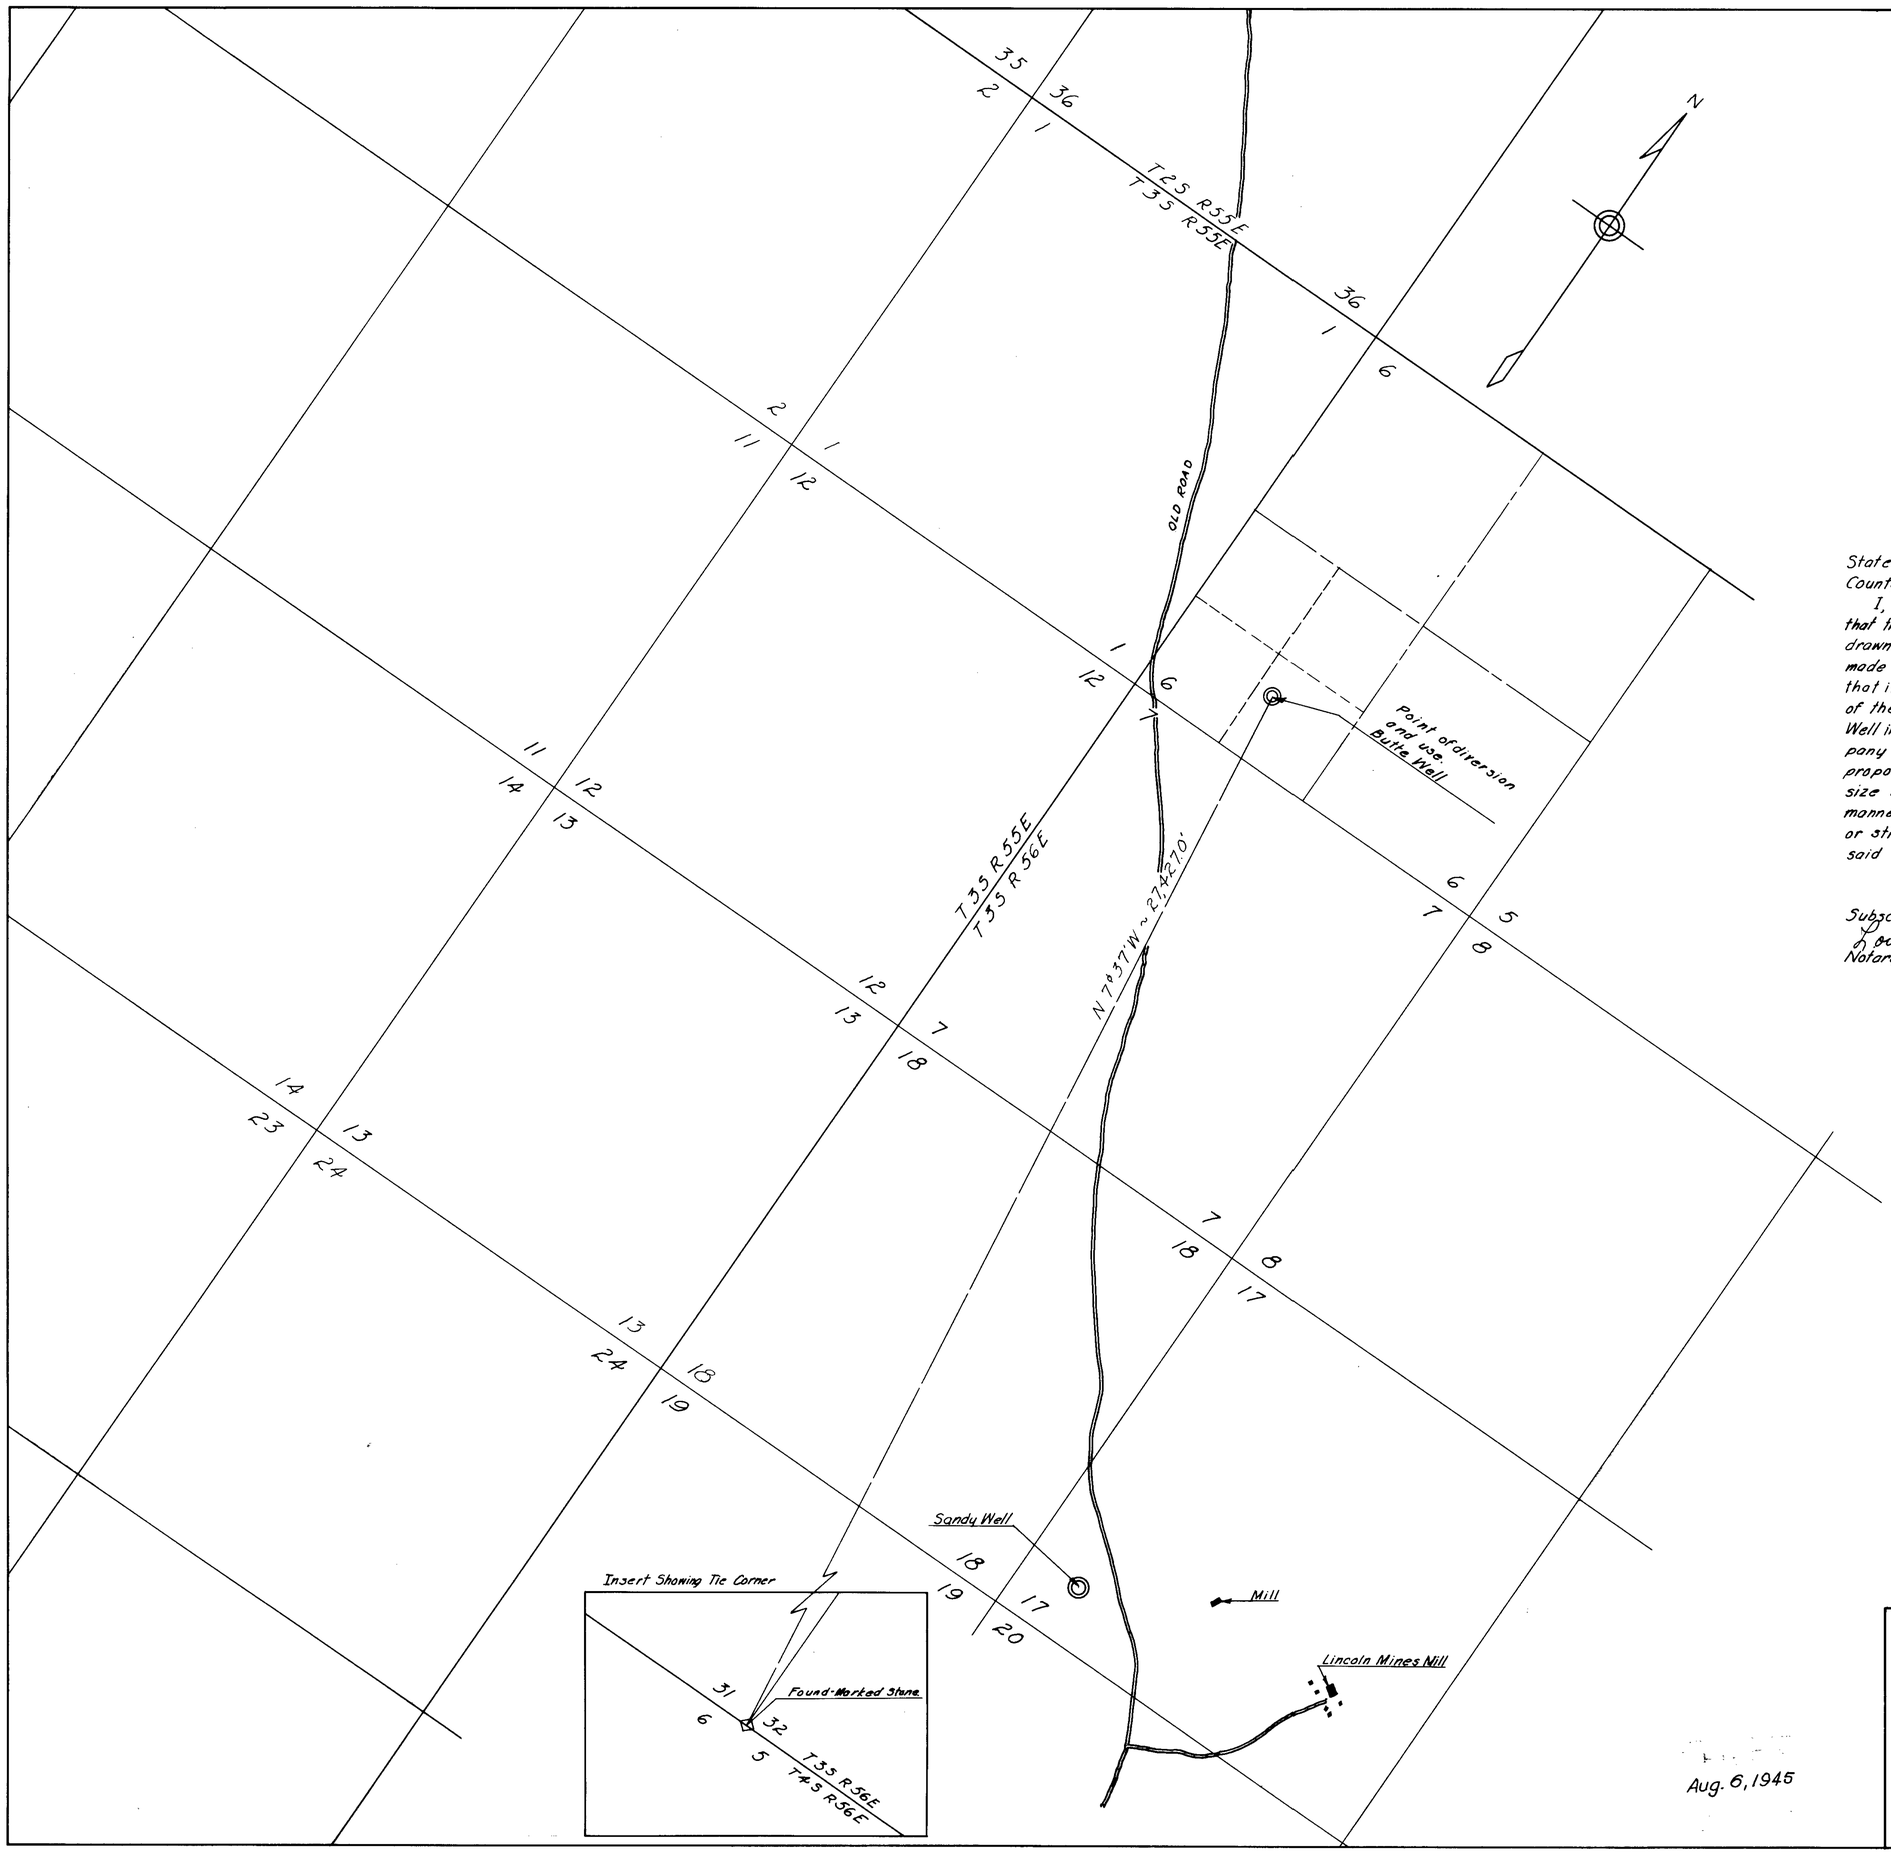

State of Nevada }
County of Ormsby } SS

I, Wayne McLeod, being first duly sworn, depose and say that this map consisting of one sheet, has been correctly drawn to the desired scale from field notes of a survey made by Frank Walker, and checked under my direction; that it truly and correctly represents the location and extent of the proposed works used to divert water from Butte Well in Lincoln County by the One Eleven Bar Cattle Company for stockwatering and domestic purposes. That the proposed point of diversion, the approximate location and size of the diverting channel or other conduit, place and manner of use, and the location and names of all other works or streams which are crossed by, or connected with the said works, are fully and correctly designated thereon.

Wayne McLeod
State Water Right Surveyor

Subscribed and sworn to before me this 23rd day of July 1945.

Louise Lindsay
Notary Public in and for Ormsby County, Nevada.

2951 July 23, 1946

SCALE 1" = 1000'

Aug. 6, 1945

MAP
TO ACCOMPANY APPLICATION
TO APPROPRIATE WATER
FOR STOCKWATERING AND DOMESTIC USE
FROM AN UNDERGROUND SOURCE
BY
ONE ELEVEN BAR CATTLE COMPANY
LAS VEGAS, CLARK COUNTY, NEVADA

11335