| Sec. | Sub-Division | Township | Range | Acreage | Description of Culture |
|---|---|---|---|---|---|
| | | | | | |

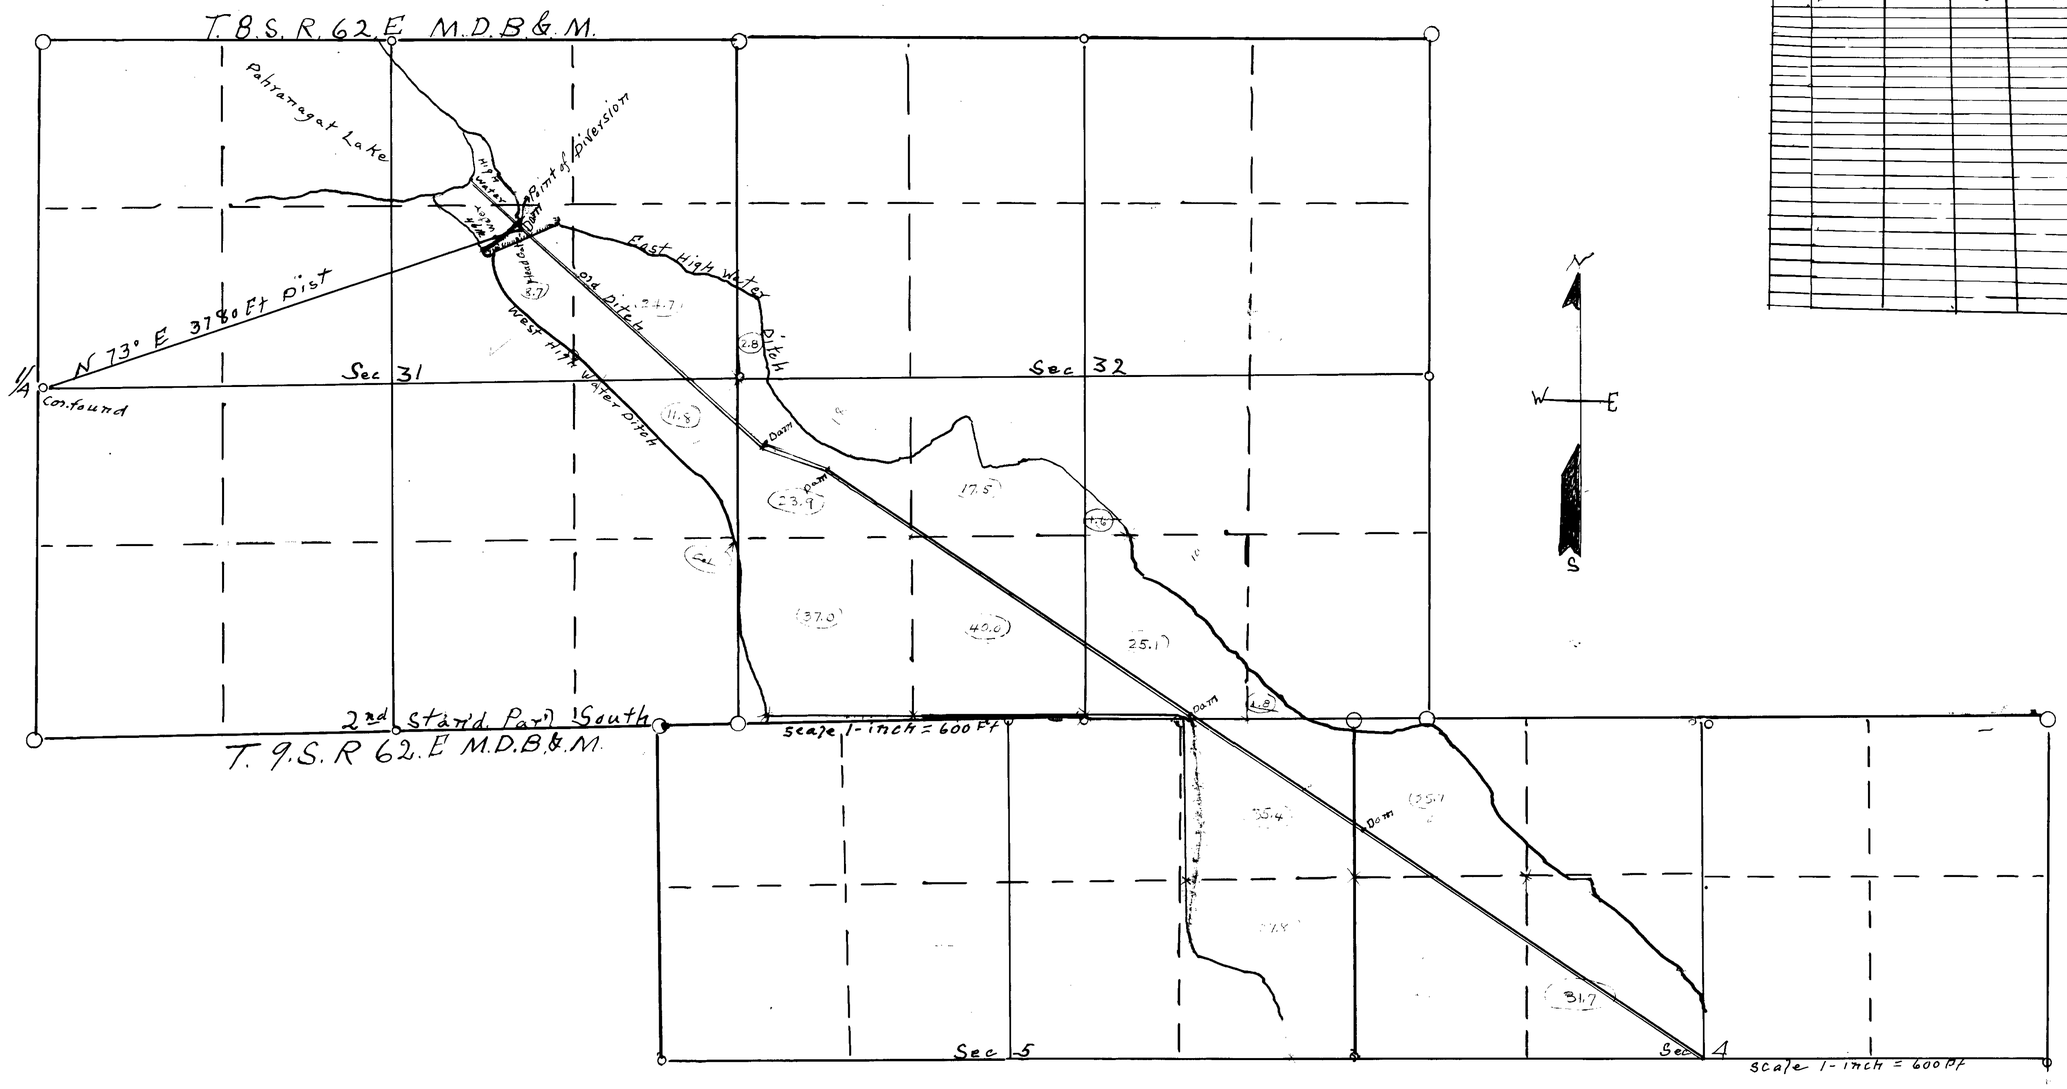


Note figures in [illegible] indicate [illegible] explained by [illegible] Jan 3, 1947

State of Nevada }
County of Lincoln } ss

I W. F. Thorne, being first duly sworn, depose and say that this map consisting of -1- sheet, has been correctly drawn to the Designated scale from field notes of a survey made by me, between June 18th and June 25th-45 That it truly Represents the Proposed location of the Works used to Divert Water from Pahranagat Lake and Tributaries in Lincoln County, for irrigation purposes. That the proposed point of Diversion The size of channel, and the boundary of all Lands, showing by 40-acre Subdivisions the area proposed to be irrigated are fully and correctly Designated thereon.

Wm. F. Thorne
State Water Right Surveyor

subscribed and sworn to before me this 10th Day of July 1945

[illegible]

Justice of the Peace in and For Alamo Lincoln County Nevada

July 23, 1945

Certificate No. 3426-2 Issued Mar. 22, 1950.

Map
To Accompany Application
To
Appropriate Water
For
Irrigation
By
J. W. Richard

11478 — 11339 (cancelled)