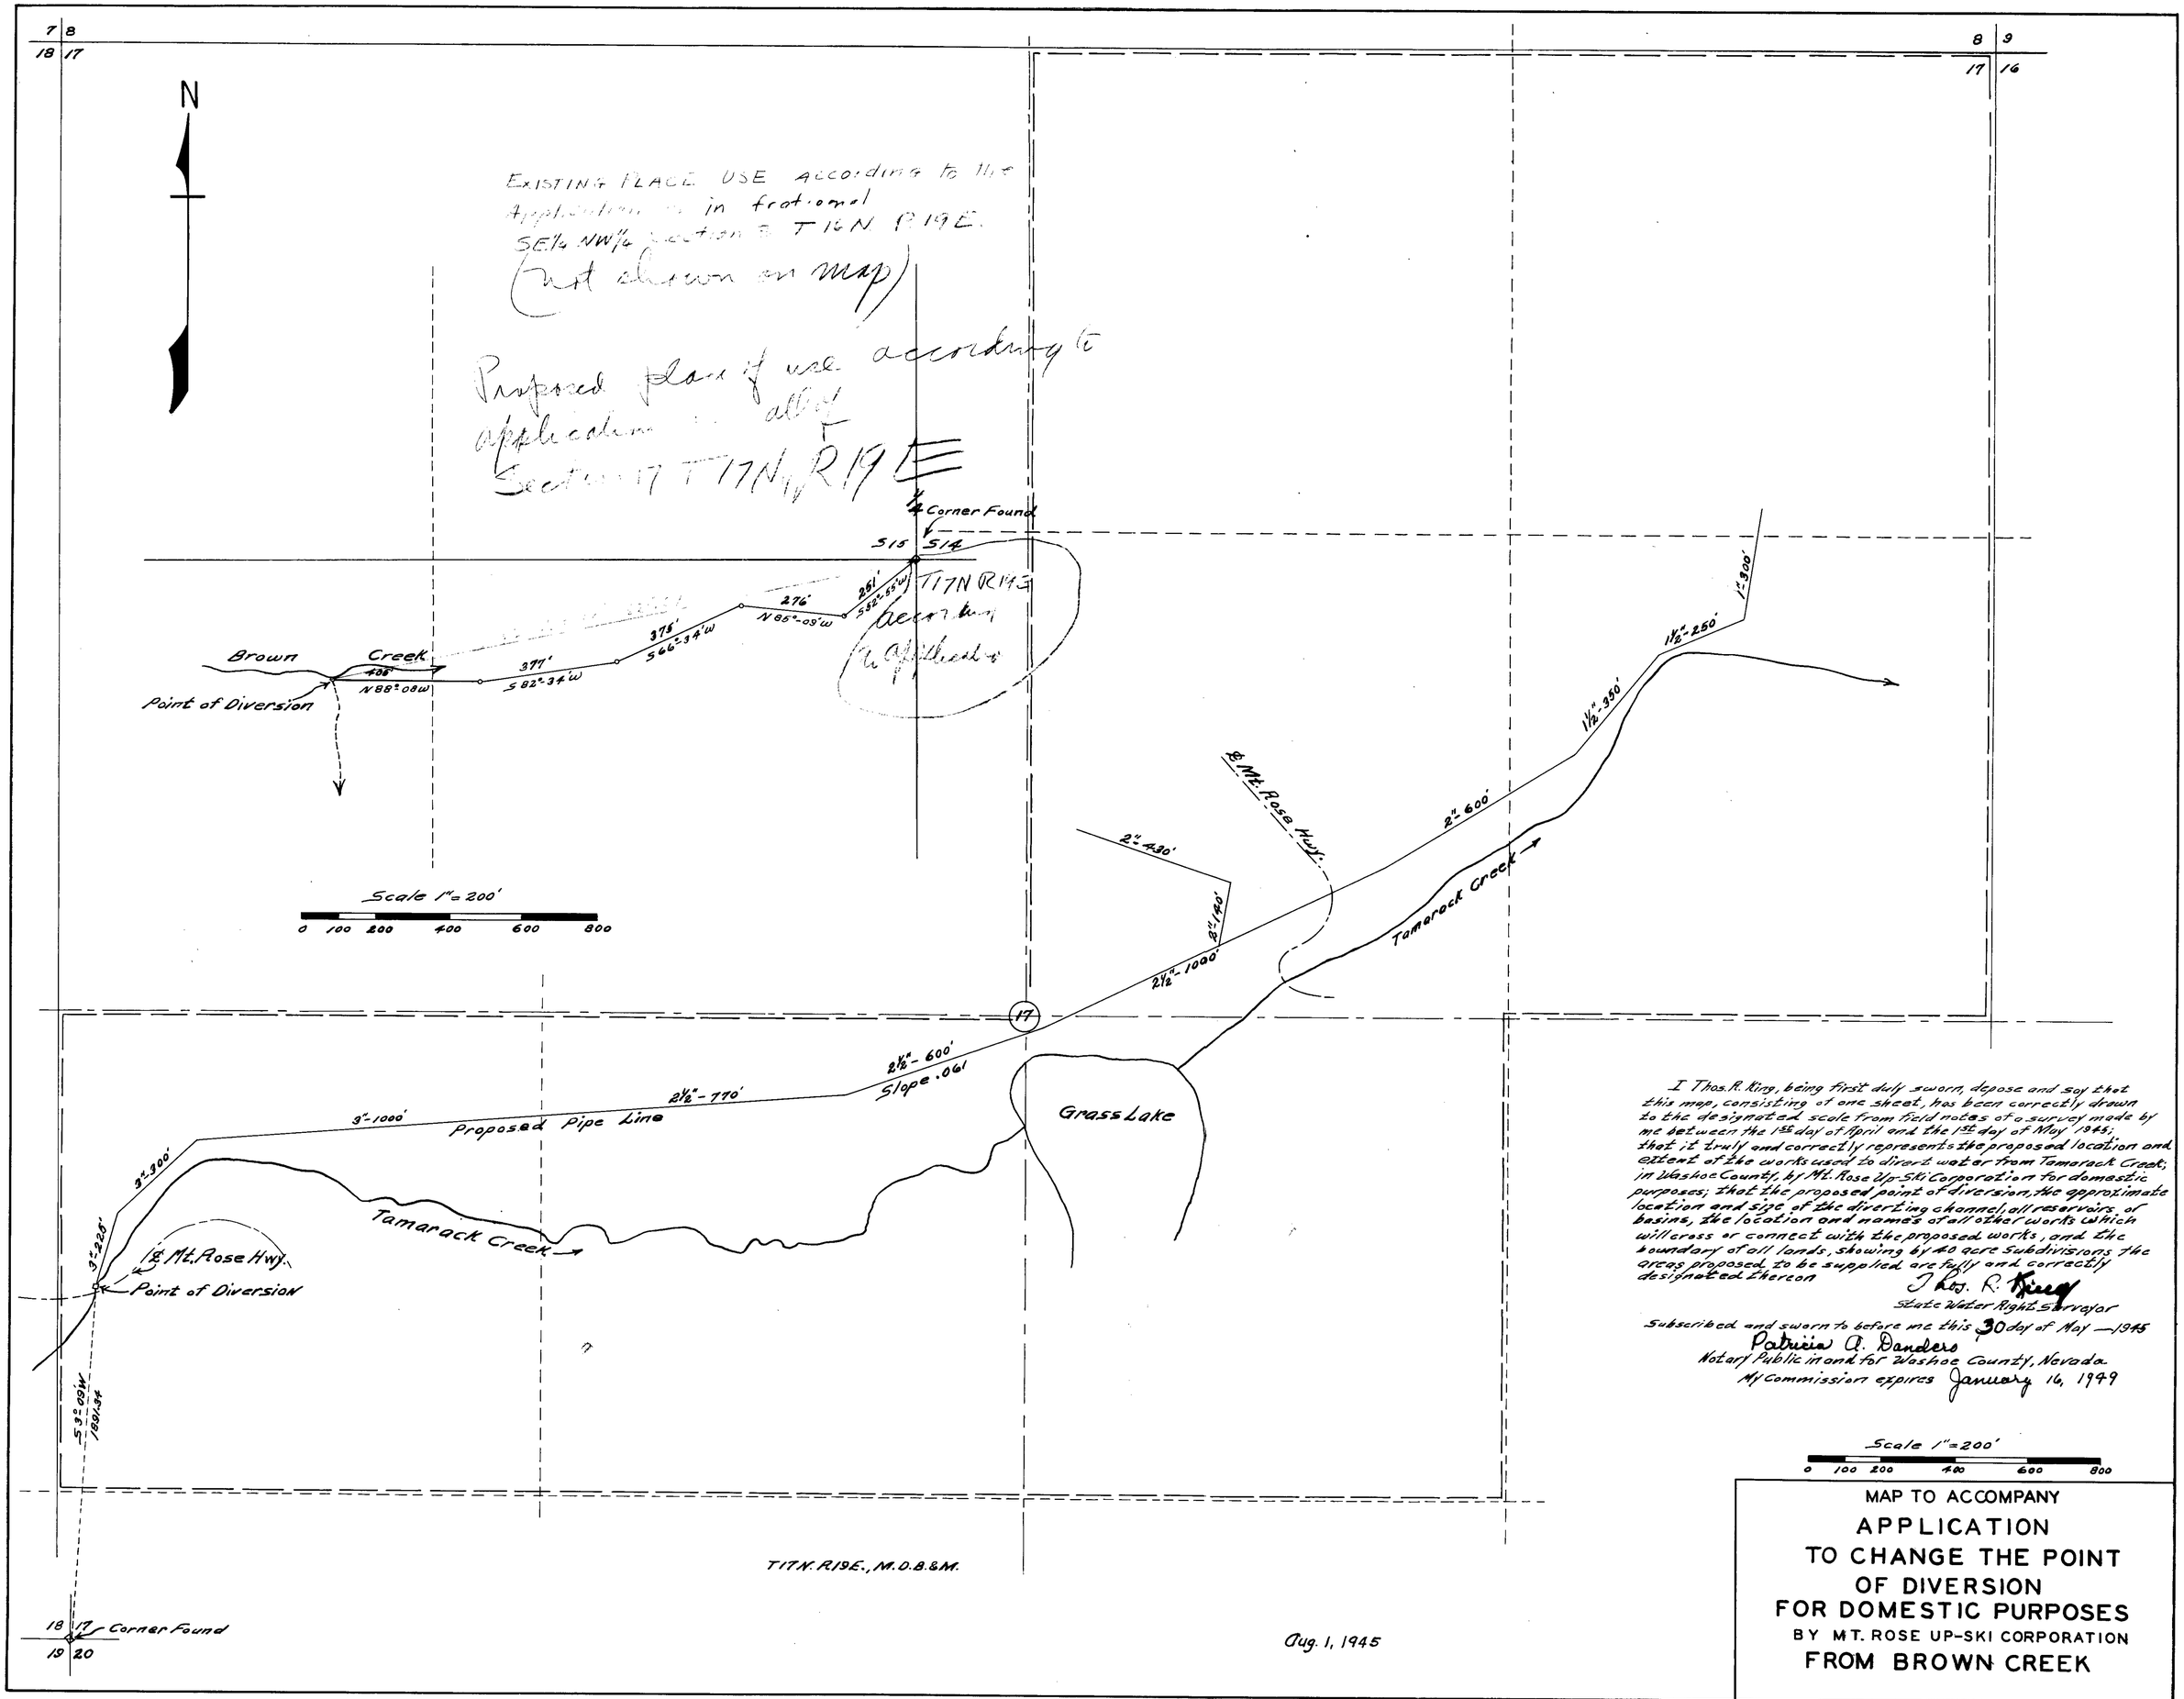

I Thos. R. King, being first duly sworn, depose and say that this map, consisting of one sheet, has been correctly drawn to the designated scale from field notes of a survey made by me between the 1st day of April and the 1st day of May 1945; that it truly and correctly represents the proposed location and extent of the works used to divert water from Tamarack Creek, in Washoe County, by Mt. Rose Up-Ski Corporation for domestic purposes; that the proposed point of diversion, the approximate location and size of the diverting channel, all reservoirs or basins, the location and names of all other works which will cross or connect with the proposed works, and the boundary of all lands, showing by 40 acre subdivisions the areas proposed to be supplied are fully and correctly designated thereon

Thos. R. King
State Water Right Surveyor

Subscribed and sworn to before me this 30 day of May — 1945
Patricia A. Danders
Notary Public in and for Washoe County, Nevada.
My Commission expires January 16, 1949

MAP TO ACCOMPANY
APPLICATION
TO CHANGE THE POINT
OF DIVERSION
FOR DOMESTIC PURPOSES
BY MT. ROSE UP-SKI CORPORATION
FROM BROWN CREEK

11346