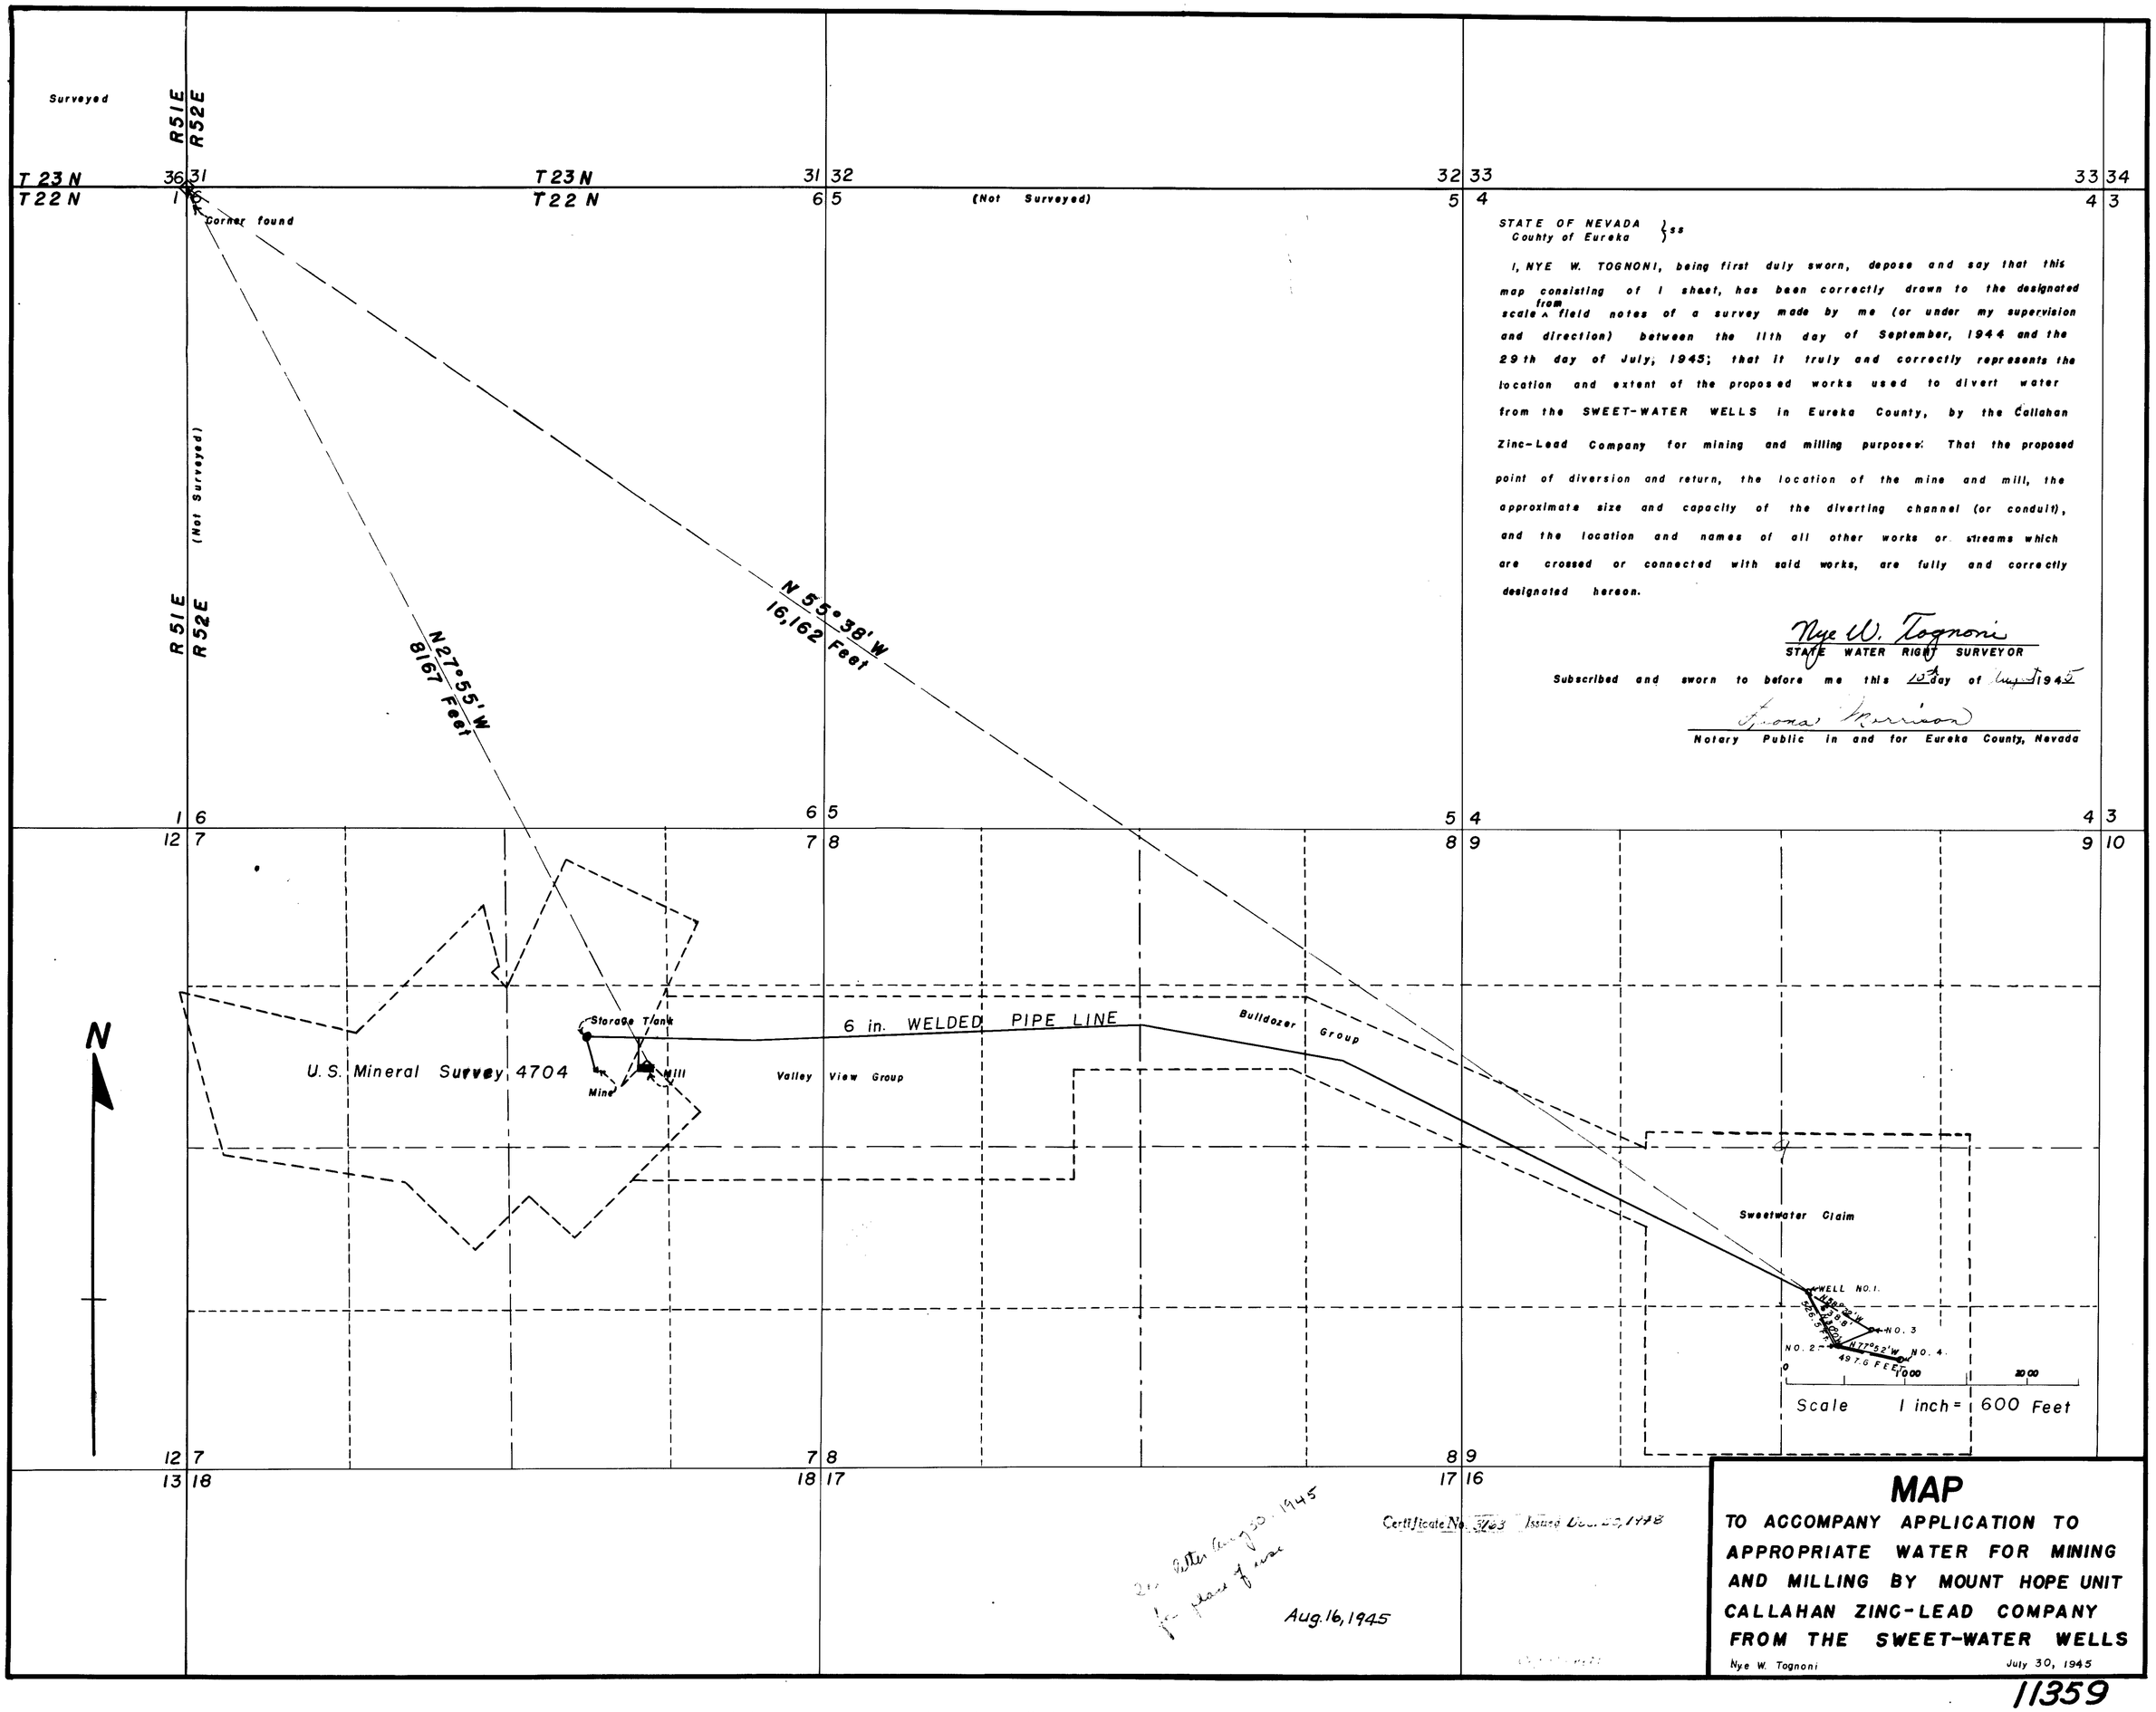

STATE OF NEVADA
County of Eureka } ss

I, NYE W. TOGNONI, being first duly sworn, depose and say that this map consisting of 1 sheet, has been correctly drawn to the designated scale from field notes of a survey made by me (or under my supervision and direction) between the 11th day of September, 1944 and the 29th day of July, 1945; that it truly and correctly represents the location and extent of the proposed works used to divert water from the SWEET-WATER WELLS in Eureka County, by the Callahan Zinc-Lead Company for mining and milling purposes. That the proposed point of diversion and return, the location of the mine and mill, the approximate size and capacity of the diverting channel (or conduit), and the location and names of all other works or streams which are crossed or connected with said works, are fully and correctly designated hereon.

Nye W. Tognoni
STATE WATER RIGHT SURVEYOR

Subscribed and sworn to before me this 10th day of August 1945

Fiona Morrison
Notary Public in and for Eureka County, Nevada

Certificate No. 3763 Issued Dec. 20, 1948

2nd letter Aug 30, 1945 for place of use

Aug. 16, 1945

MAP

TO ACCOMPANY APPLICATION TO APPROPRIATE WATER FOR MINING AND MILLING BY MOUNT HOPE UNIT CALLAHAN ZINC-LEAD COMPANY FROM THE SWEET-WATER WELLS

Nye W. Tognoni July 30, 1945

11359