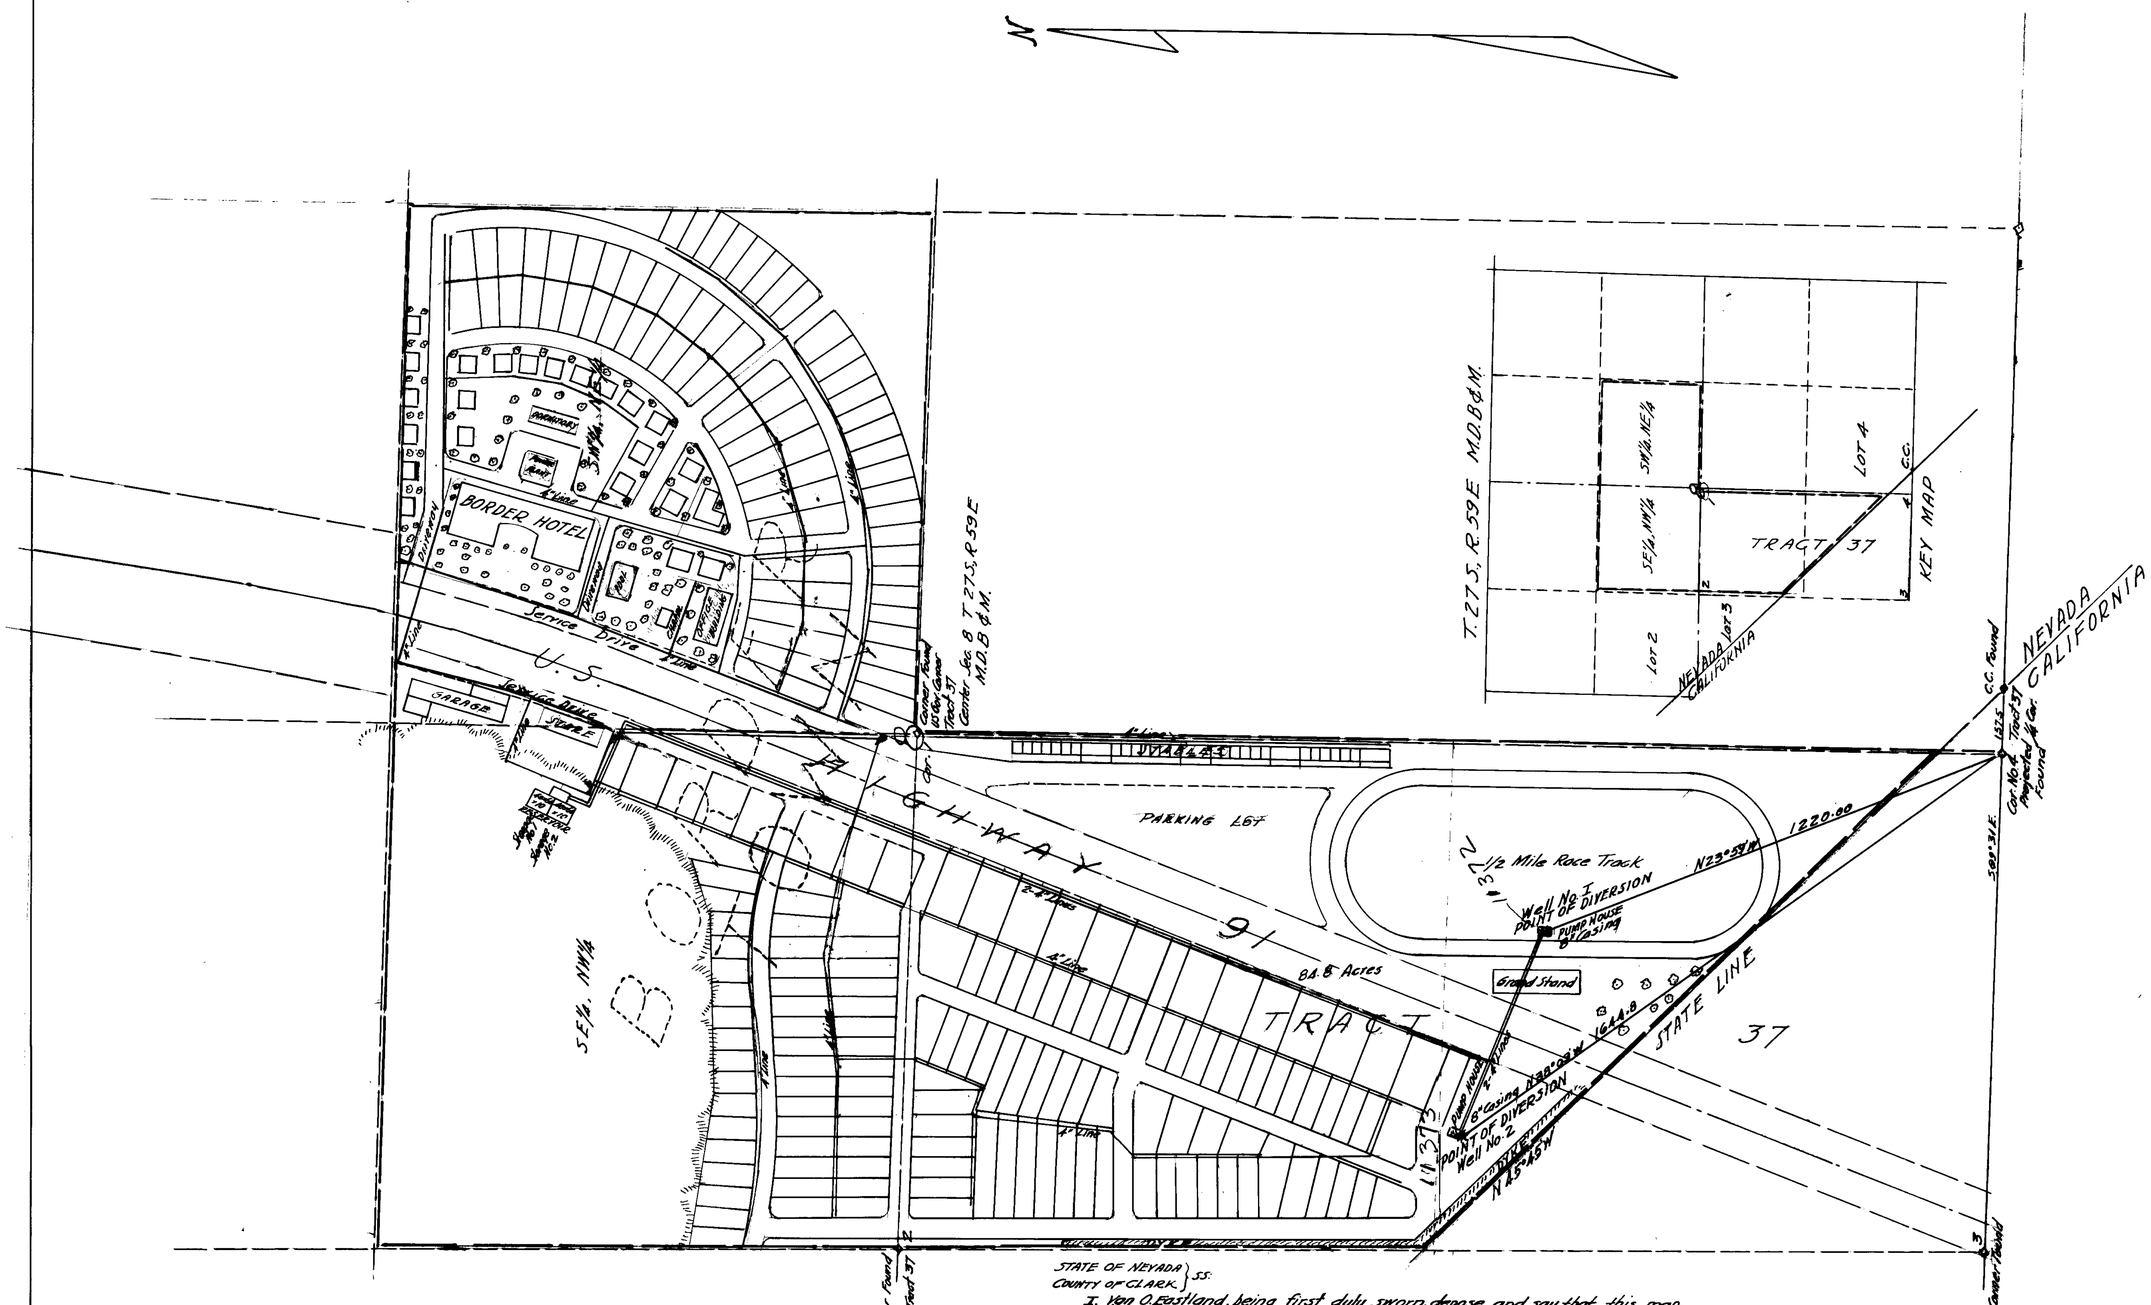


STATE OF NEVADA }
COUNTY OF CLARK } SS:

I, Van O. Eastland, being first duly sworn, depose and say that this map, consisting of one sheet, has been correctly drawn, to the designated scale from field notes of a survey made by me on the 24th day of August, 1945; that it truly and correctly represents the proposed location and extent of the work used to divert water from an underground source in Clark County, Nevada, by E. J. PRIMM, for QUASI MUNICIPAL AND DOMESTIC purposes, that the proposed points of diversion, location, and size of the diverting conduits, and the location and names of all other works are fully and correctly designated thereon.

Van O. Eastland
State Water Right Surveyor

Subscribed and sworn to before me this 31 day of August 1945

Cornelia A. Pulta
Notary Public in and for Clark County, Nevada
My Commission Expires Oct. 16, 1945.

FILED
Sept. 6, 1945
STATE ENGINEER'S OFFICE

MAP

APPLICATION TO APPROPRIATE WATER FOR QUASI MUNICIPAL AND DOMESTIC USE BY E. J. PRIMM FROM UNDERGROUND SOURCE

APPLICATION No.

Place in → 11372 11373