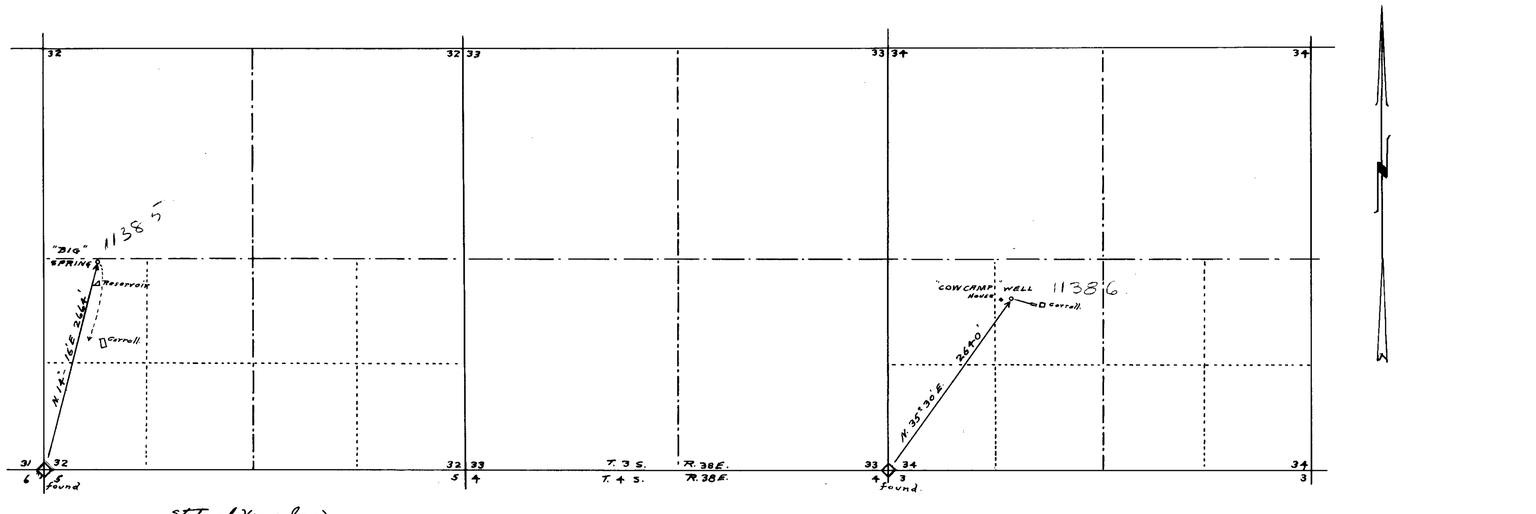


State of Nevada }
County of Nye. }

I, D. S. Johnson, being first duly sworn, depose and say that this Map, consisting of one sheet, has been correctly drawn to the designated scale from field notes of a survey made by me Sept. 27th & 28th, 1945, that it truly and correctly represents the location of the proposed works used to divert water from Big Spring and Cow Camp Well in Nye County by N. B. Coughlin - E. J. Shirley, S. M. Chiatovich, & H. R. Humphrey. That the proposed point of diversion is fully and correctly designated thereon.

D. S. Johnson.
State Water Right Surveyor

FILED
Oct. 13, 1945
STATE ENGINEER'S OFFICE

Subscribed and sworn to before me this 3d day of October, 1945.

Hans Jensen
Notary Public

Certificate No. 3543 Issued Dec. 19, 1950 for 0.0047 C.F.S. 11385
Certificate No. 3544 Issued Dec. 19, 1950 for 0.0047 C.F.S. 11386

MAP TO ACCOMPANY APPLICATION TO APPROPRIATE WATER FOR STOCK WATERING BY N. B. COUGHLIN. E. J. SHIRLEY. S. M. CHIATOVICH. H. R. HUMPHREY.
FROM "BIG" SPRING & "COW CAMP" WELL.

Scale 1" = 1000'  Sept. 30th, 1945.

Place in → 11385  11386