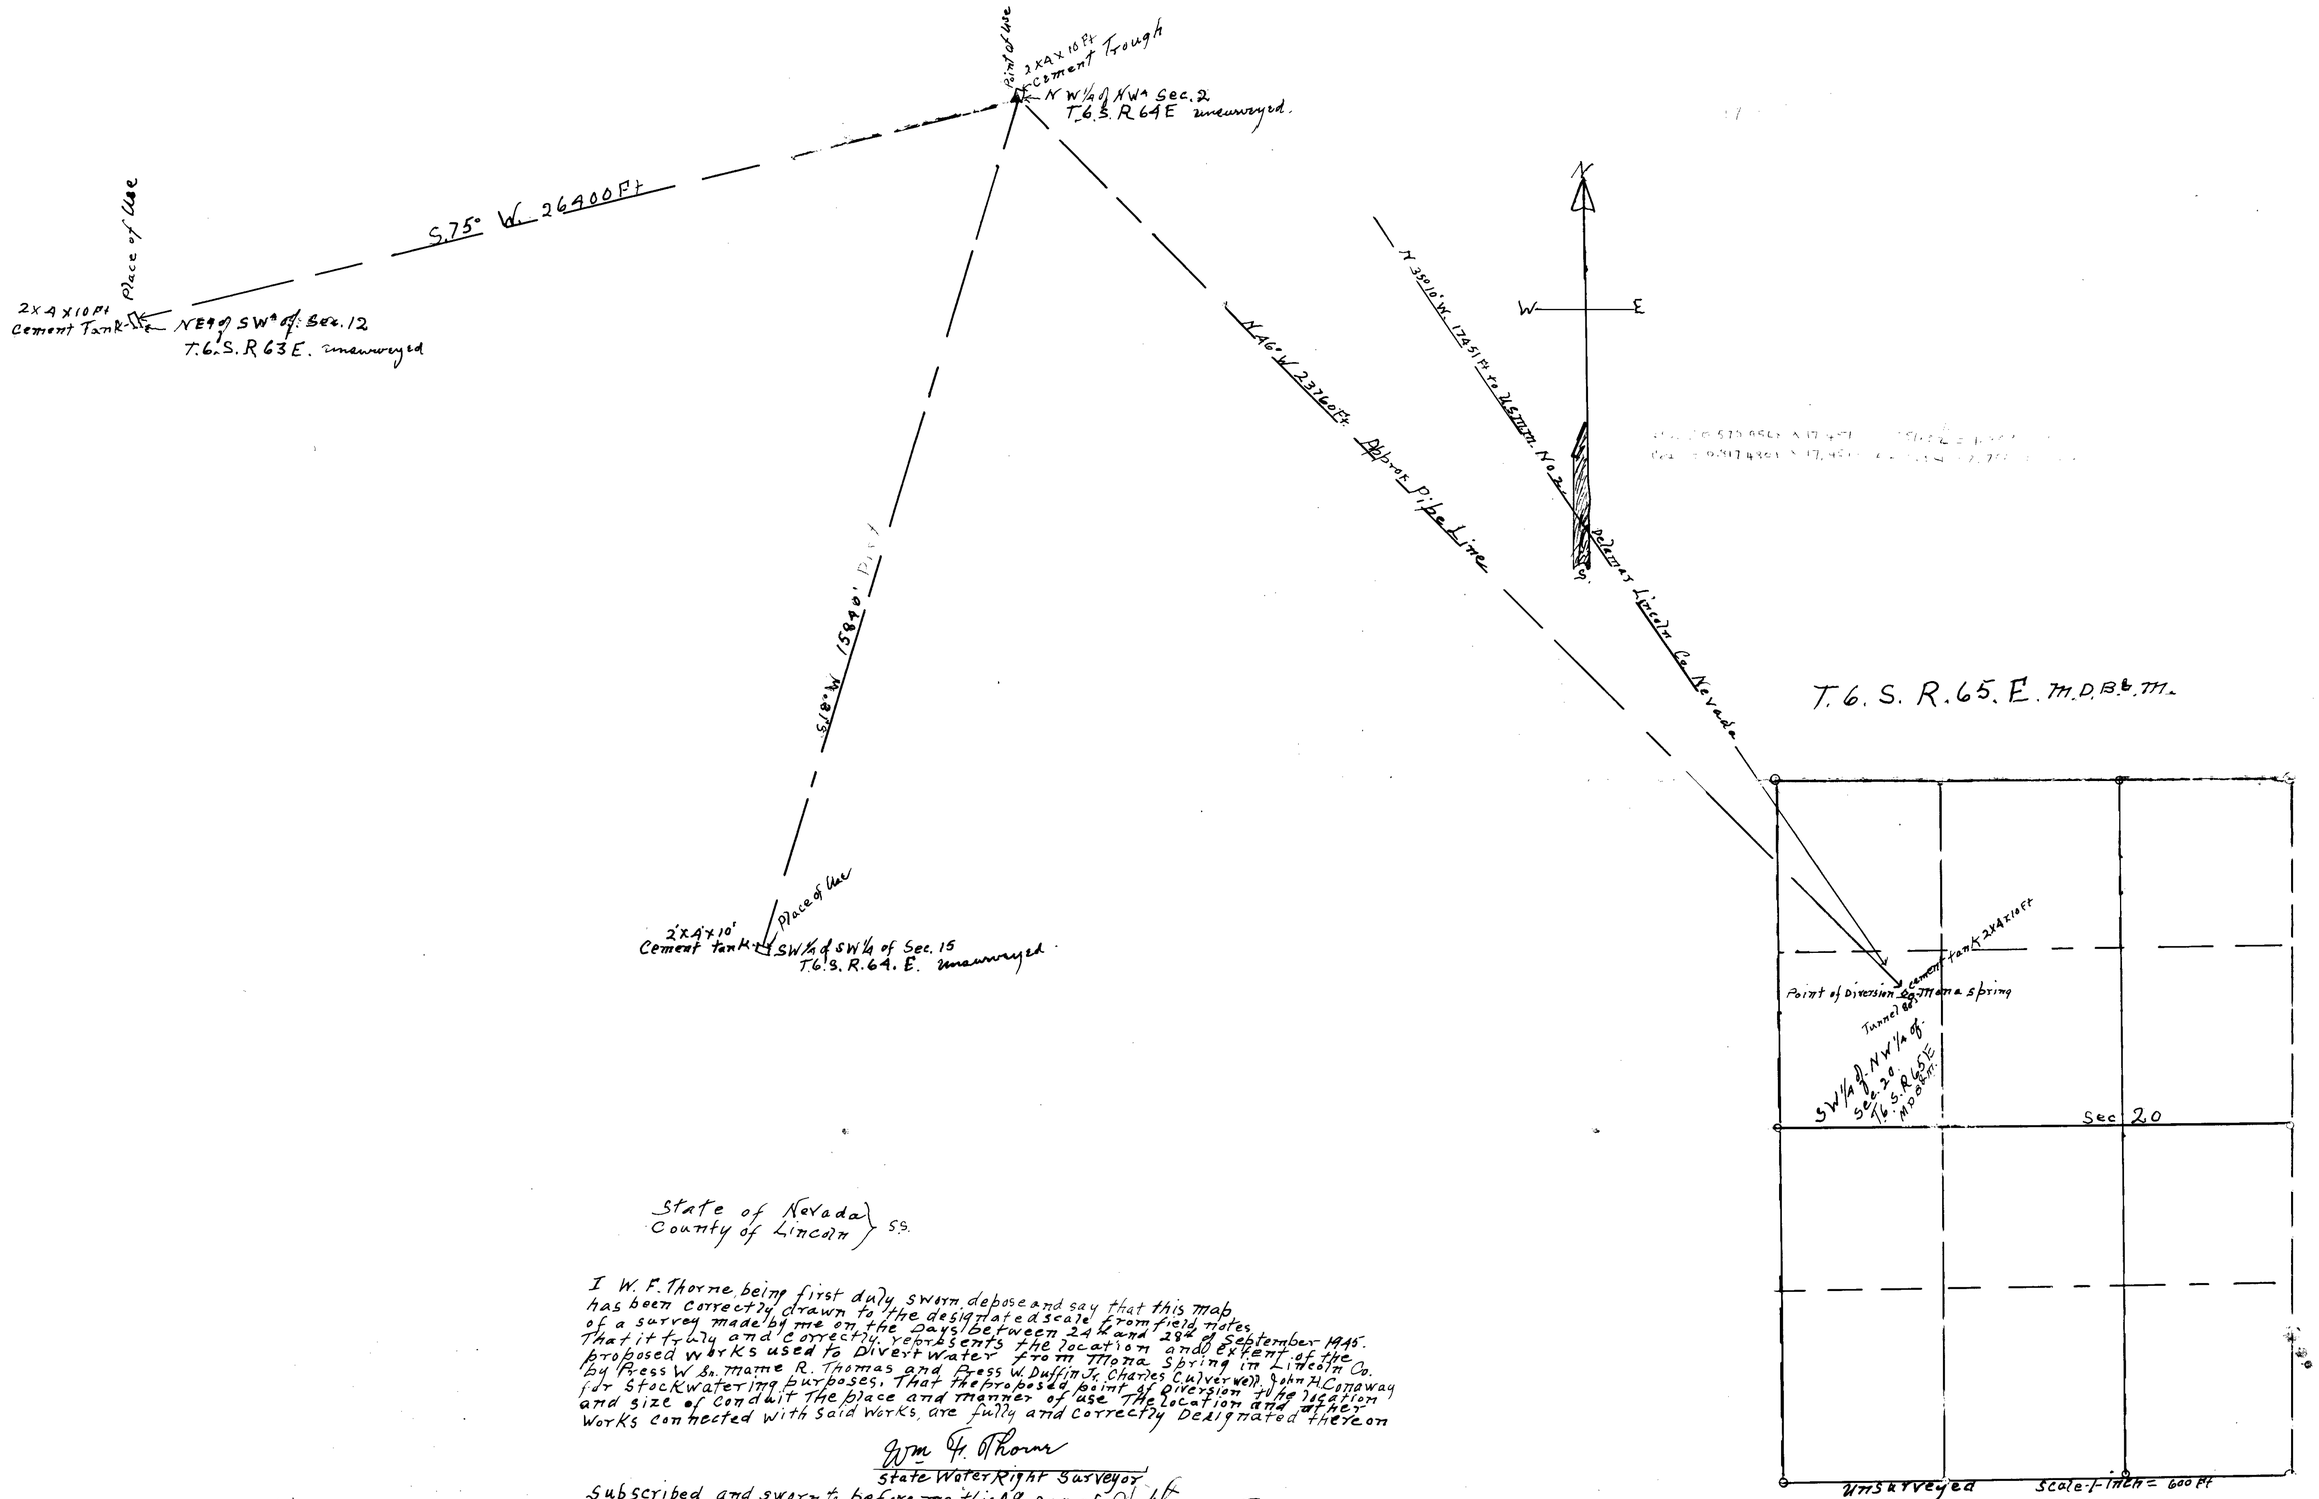


State of Nevada }
County of Lincoln } S.S.

I W. F. Thorne, being first duly sworn, depose and say that this map has been correctly drawn to the designated scale from field notes of a survey made by me on the days between 24th and 28th of September 1945. That it truly and correctly represents the location and extent of the proposed works used to divert water from Moma Spring in Lincoln Co. by Press W Sr. Marie R. Thomas and Press W. Duffin Jr. Charles Culverwell, John H. Conaway for stockwatering purposes. That the proposed point of diversion to the location and size of conduit the place and manner of use. The location and other works connected with said works, are fully and correctly designated thereon

Wm F. Thorne
State Water Right Surveyor

Subscribed and sworn to before me this 29 day of Sept. 1945

Alan Stewart
Justice of the Peace in and for Alamo Lincoln Co. Nev.

October 4, 1945

Map
To Accompany Application To Appropriate Water For Stockwatering Purposes
By
Press W Sr. Marie R. Press W. Jr. and Thomas Duffin, one third interest
Charles Culverwell, one third interest
John H. Conaway, one third interest
Caliente Lincoln County Nev.

11387