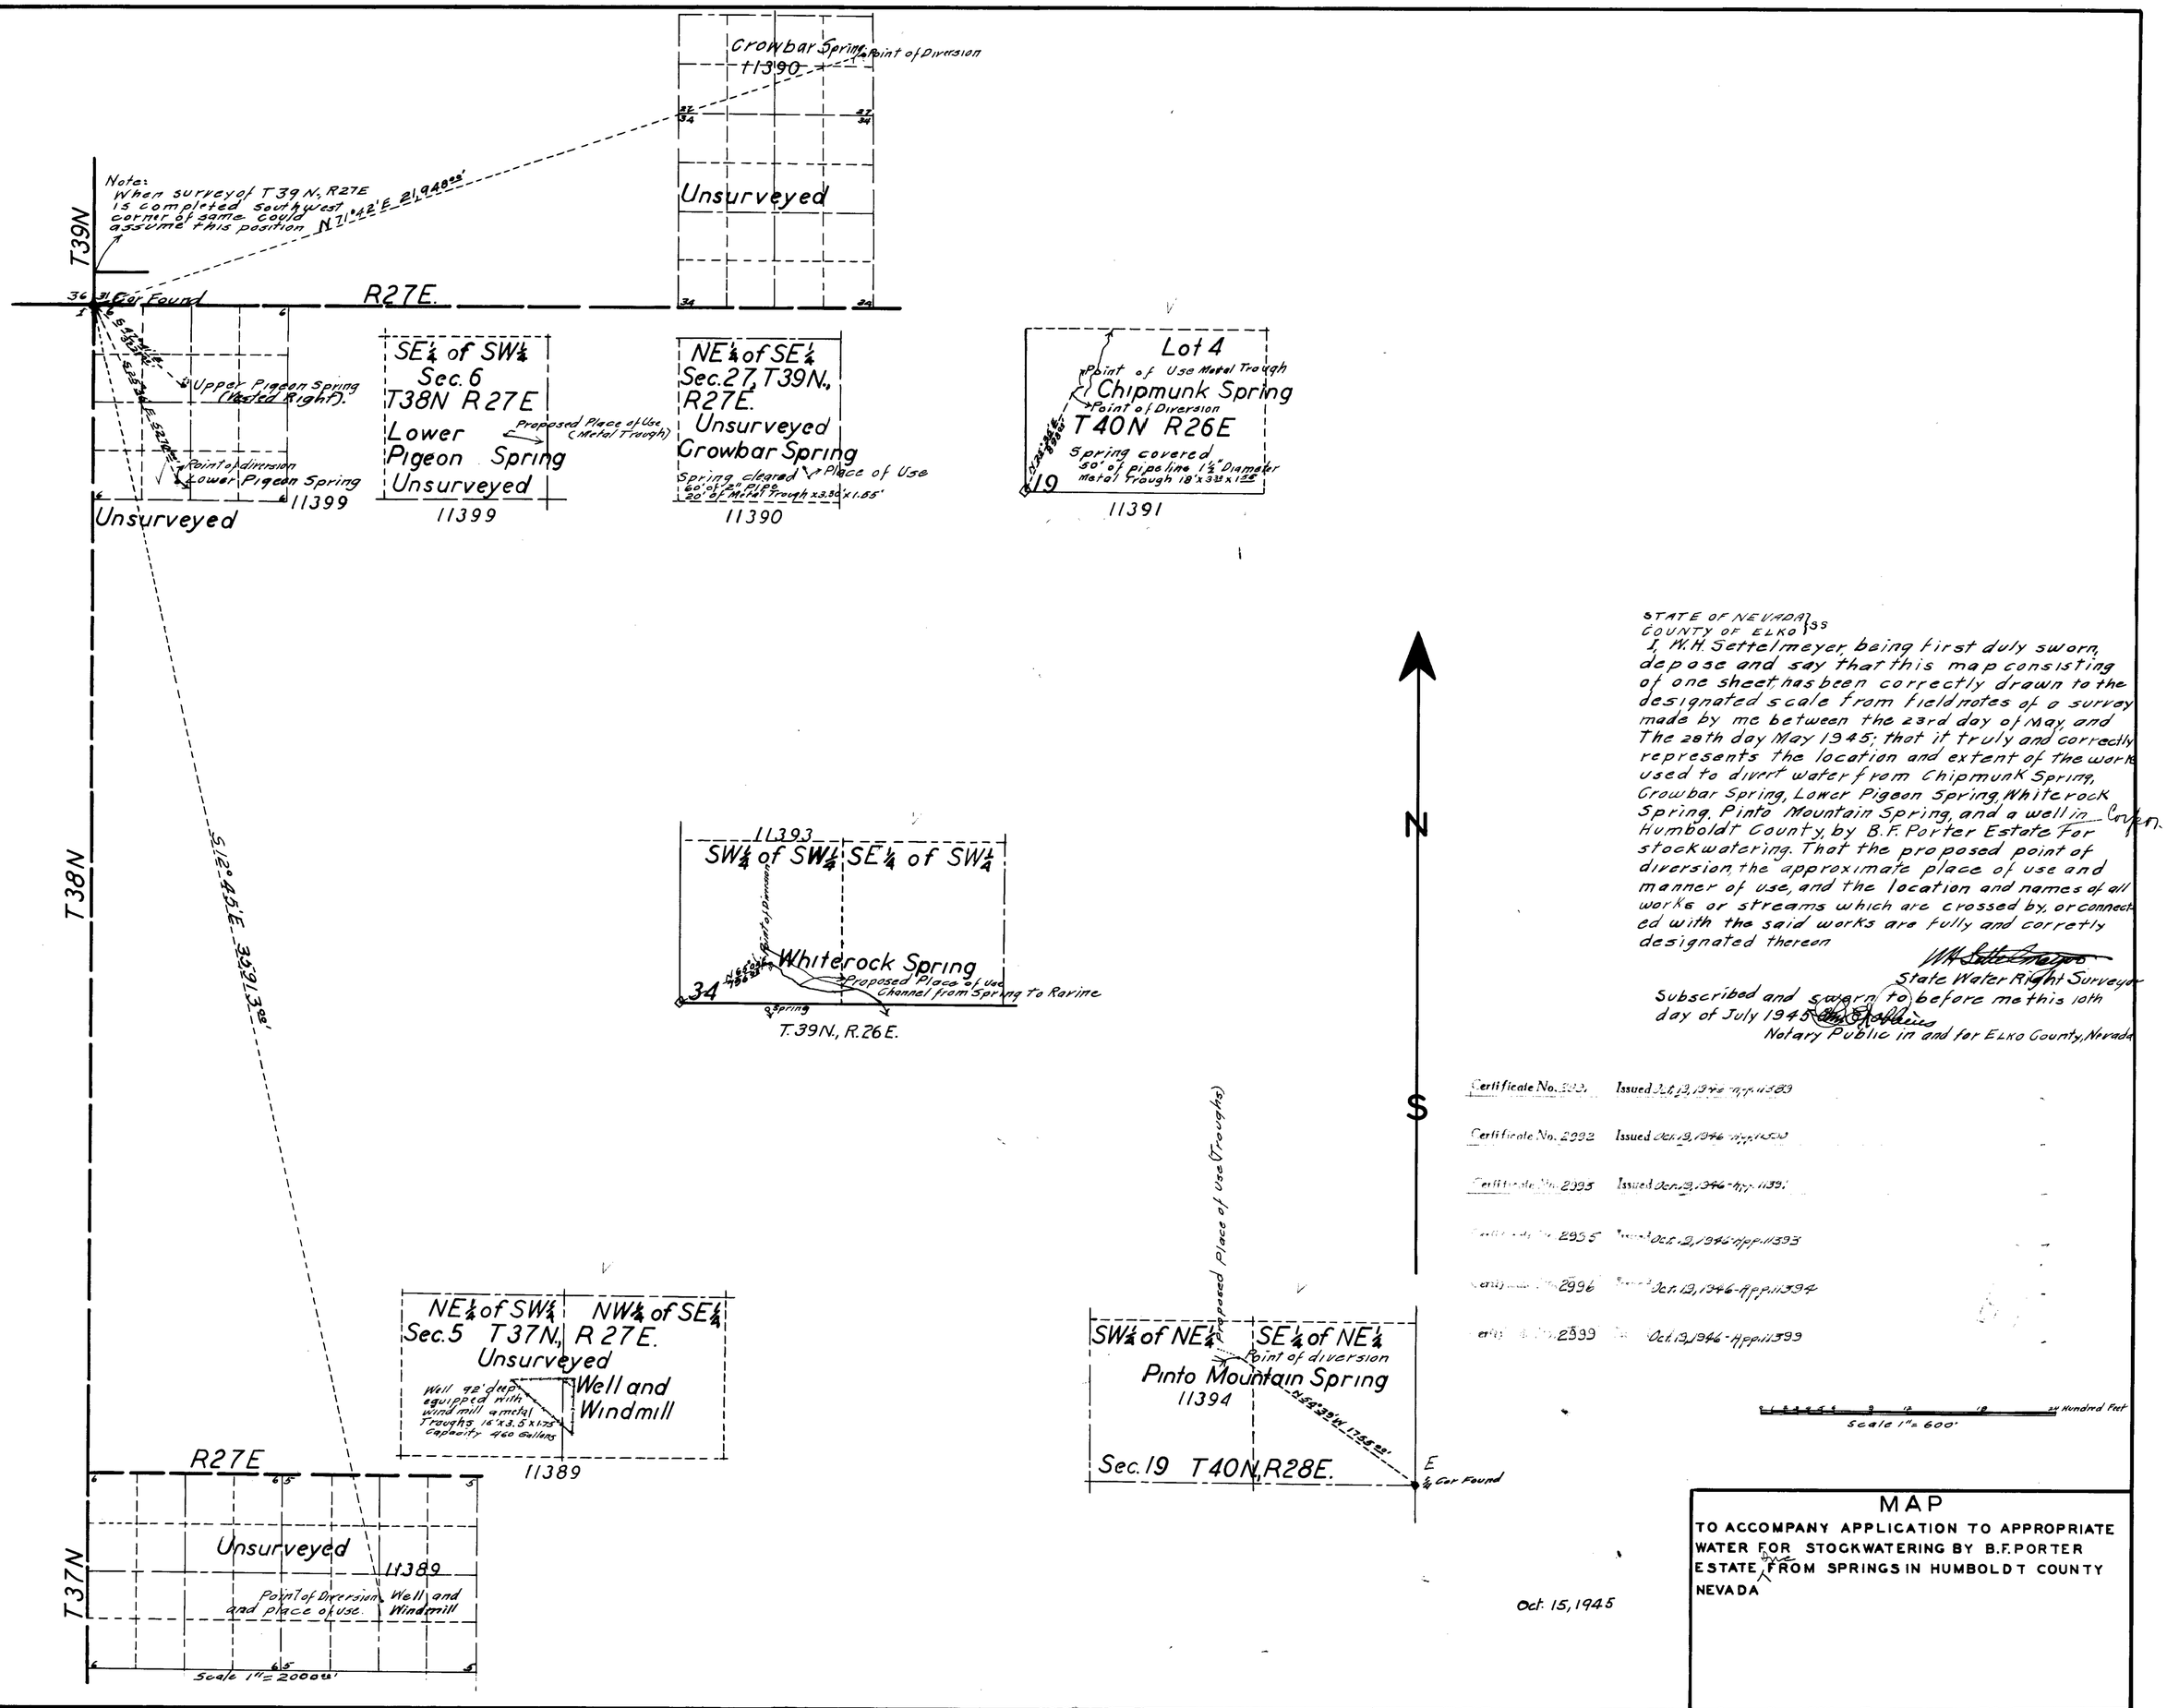

STATE OF NEVADA }
COUNTY OF ELKO } ss

I, W.H. Settelmeyer, being first duly sworn, depose and say that this map consisting of one sheet has been correctly drawn to the designated scale from field notes of a survey made by me between the 23rd day of May and The 28th day May 1945; that it truly and correctly represents the location and extent of the works used to divert water from Chipmunk Spring, Crowbar Spring, Lower Pigeon Spring, Whiterock Spring, Pinto Mountain Spring, and a well in Humboldt County, by B.F. Porter Estate for stockwatering. That the proposed point of diversion, the approximate place of use and manner of use, and the location and names of all works or streams which are crossed by, or connected with the said works are fully and correctly designated thereon.

W.H. Settelmeyer
State Water Right Surveyor

Subscribed and sworn to before me this 10th day of July 1945
Notary Public in and for Elko County, Nevada

Certificate No. [illegible] Issued Oct. 13, 1946 App. 11389

Certificate No. 2992 Issued Oct. 13, 1946 App. 11390

Certificate No. 2993 Issued Oct. 13, 1946 App. 11391

Certificate No. 2995 Issued Oct. 2, 1945 App. 11393

Certificate No. 2996 Issued Oct. 13, 1946 App. 11394

Certificate No. 2999 Issued Oct. 13, 1946 App. 11399

Place in → 11389 11390 11391 11393 11394 11399