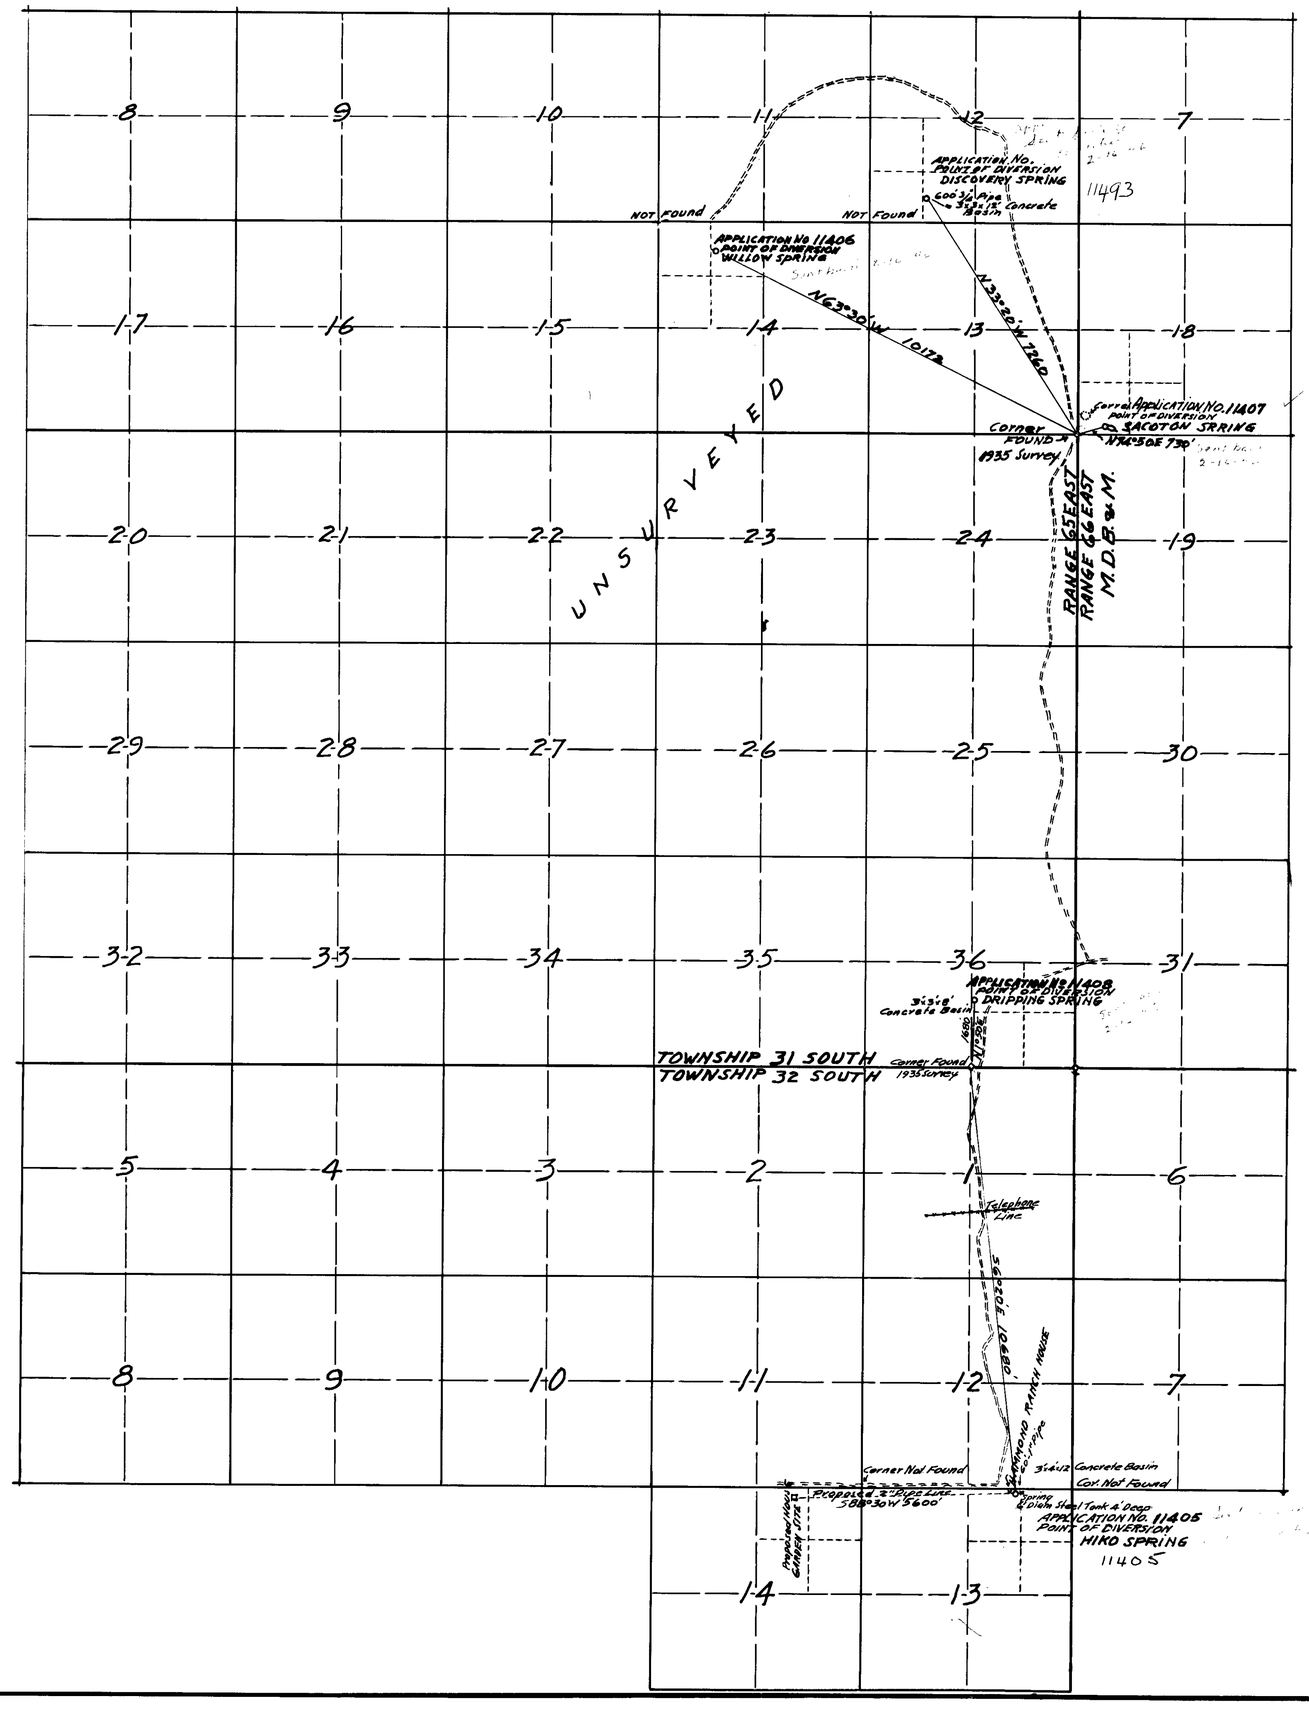

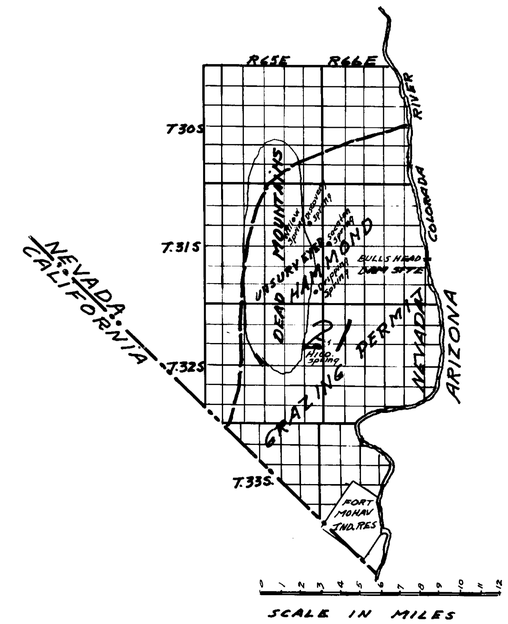

State of Nevada }
County of Clark } ss.

I, Van O. Eastland, being first duly sworn, depose and say that this map, consisting of one sheet has been correctly drawn to the designated scale from field notes of a survey made by me on the 19th and 20th days of January 1946, that it truly and correctly represents the proposed location and extent of the works used to divert water from natural springs in Clark County, Nevada, by CHARLIE HAMMOND for stock watering and domestic purposes, that the proposed points of diversion, the approximate location and size of the diverting channels, and all other works which will cross or connect with the proposed works, and the boundary of all land proposed to be utilized are fully and correctly designated thereon.

Van O. Eastland
STATE WATER RIGHT SURVEYOR

Subscribed and sworn to before me this 28th day of January 1946.

Camellia A. Smith
NOTARY PUBLIC IN AND FOR CLARK COUNTY, NEVADA.

My Commission expires, October 16, 1949.

3156 Issued Dec. 6, '44
3157 Issued Dec. 6, '44
3158 Issued Dec. 6, '44
3159 Issued Dec. 6, '44
3160 Issued Dec. 6, '44

0 500 1000 2000 3000 4000 5000 6000 7000 8000 9000 10000
SCALE IN FEET

Feb. 1, 1946

MAP TO ACCOMPANY APPLICATION TO APPROPRIATE WATER FOR STOCK WATERING and DOMESTIC PURPOSES BY CHARLIE HAMMOND FROM SPRINGS CLARK COUNTY, NEVADA.

APPLICATIONS Nos 11405, 11406, 11407, 11408

Place in → 11405 11406 11407 11408 11493