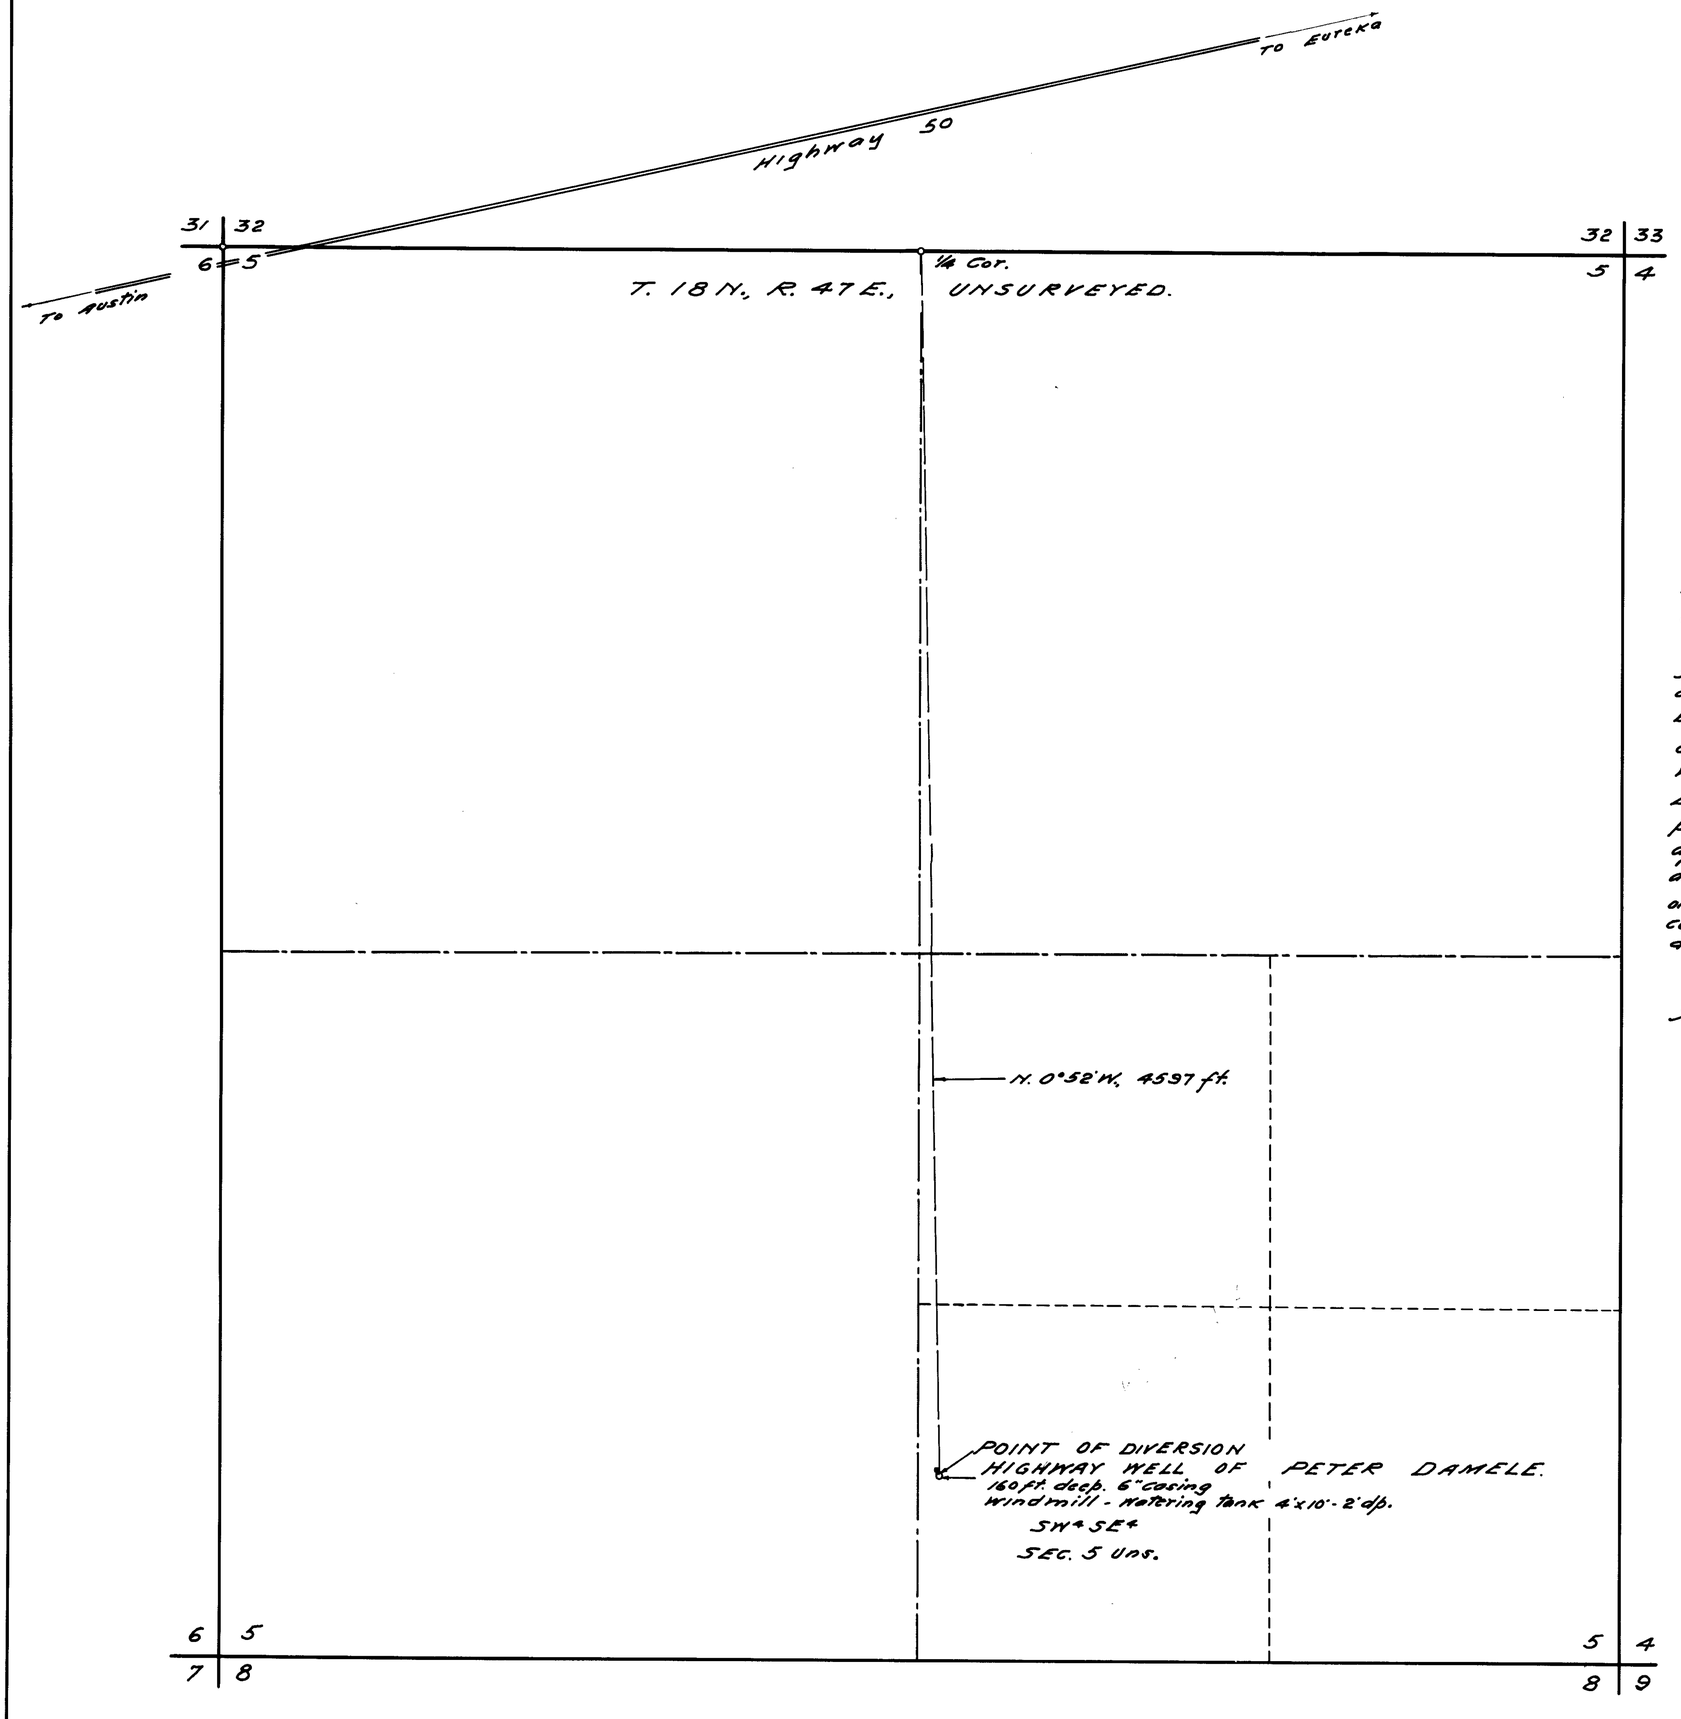

STATE OF NEVADA }
County of White Pine } ss.

I, F.W. Millard, being first duly sworn, depose and say that this map has been correctly drawn to the designated scale from field notes of a survey made by me on the 3rd day of October, 1945; that it truly and correctly represents the location and extent of the proposed works used to divert water from underground source in LANDER COUNTY by PETER DAMELE for stockwatering purposes. That the proposed point of diversion, the approximate location and size of the diverting, the place and manner of use and the location and names of all other works or streams which are crossed by or connected with the said works, are fully and correctly designated thereon.

F.W. Millard.
State Water Right Surveyor.

Subscribed and sworn to before me this 23rd day of October 1945.

Notary Public in and for White Pine County, Nevada.
My commission expires [illegible]

0 500 1000
SCALE 1-IN. = 300 FT.

Certificate No. 3181 Jan. 14, 1949

Oct. 26, 1945

MAP TO ACCOMPANY
APPLICATION TO APPROPRIATE WATER
FOR STOCKWATERING
BY PETER DAMELE
FROM WELL

SURVEYED OCTOBER 3, 1945.
BY F.W. MILLARD & SON.
ELY, NEVADA.

11411