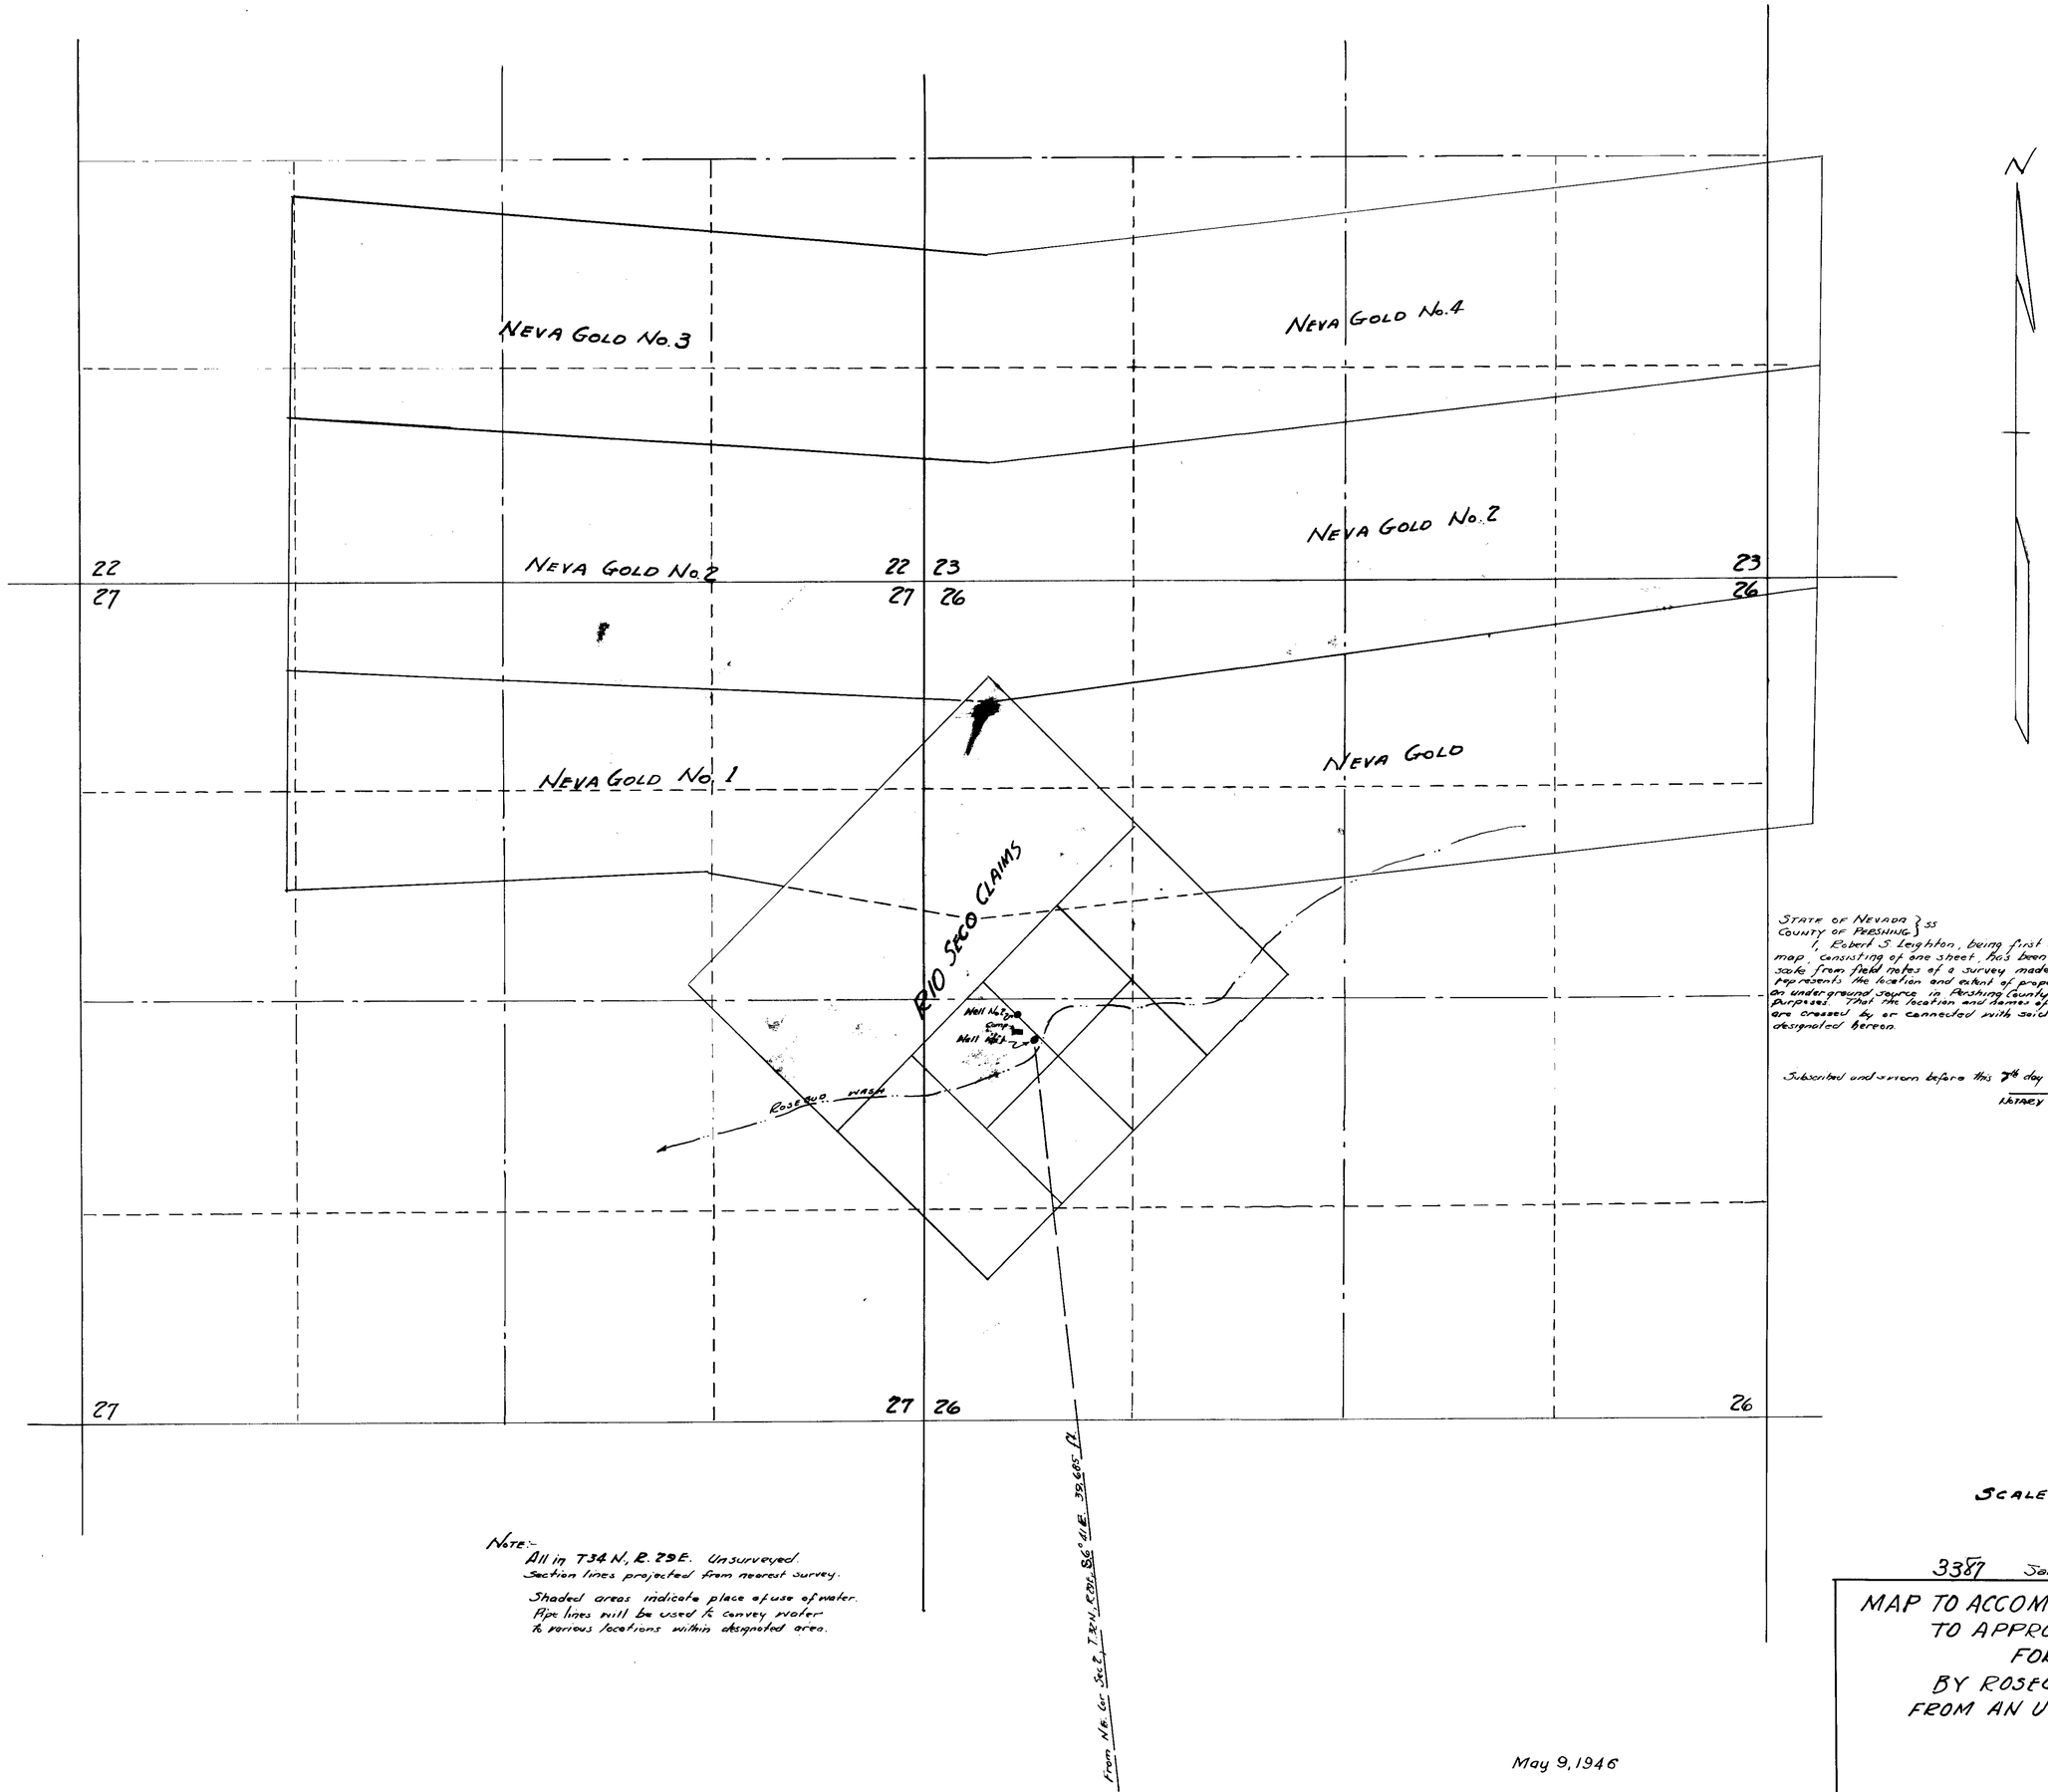

STATE OF NEVADA }
COUNTY OF PERSHING } ss

I, Robert S. Leighton, being first duly sworn, depose and say that this map, consisting of one sheet, has been correctly drawn to the designated scale from field notes of a survey made by me; that it truly and correctly represents the location and extent of proposed works used to divert water from an underground source in Pershing County, by Rosegold Placers Inc. for mining purposes. That the location and names of all other works or streams which are crossed by or connected with said works, are fully and correctly designated hereon.

Robert S. Leighton
STATE WATER RIGHT SURVEYOR

Subscribed and sworn before this 7th day of May 1946.

John A. Jacobson
NOTARY PUBLIC IN AND FOR PERSHING CO., NEVADA

SCALE 1" = 500'

3387 Jan 9, 1950 for 3.00 cfs for Placer Min. Dom.

MAP TO ACCOMPANY APPLICATION
TO APPROPRIATE WATER
FOR MINING
BY ROSEGOLD PLACERS, INC.
FROM AN UNDERGROUND SOURCE.

NOTE:-
All in T.24 N., R. 29 E. Unsurveyed.
Section lines projected from nearest survey.

Shaded areas indicate place of use of water.
Pipe lines will be used to convey water
to various locations within designated area.

May 9, 1946

11426