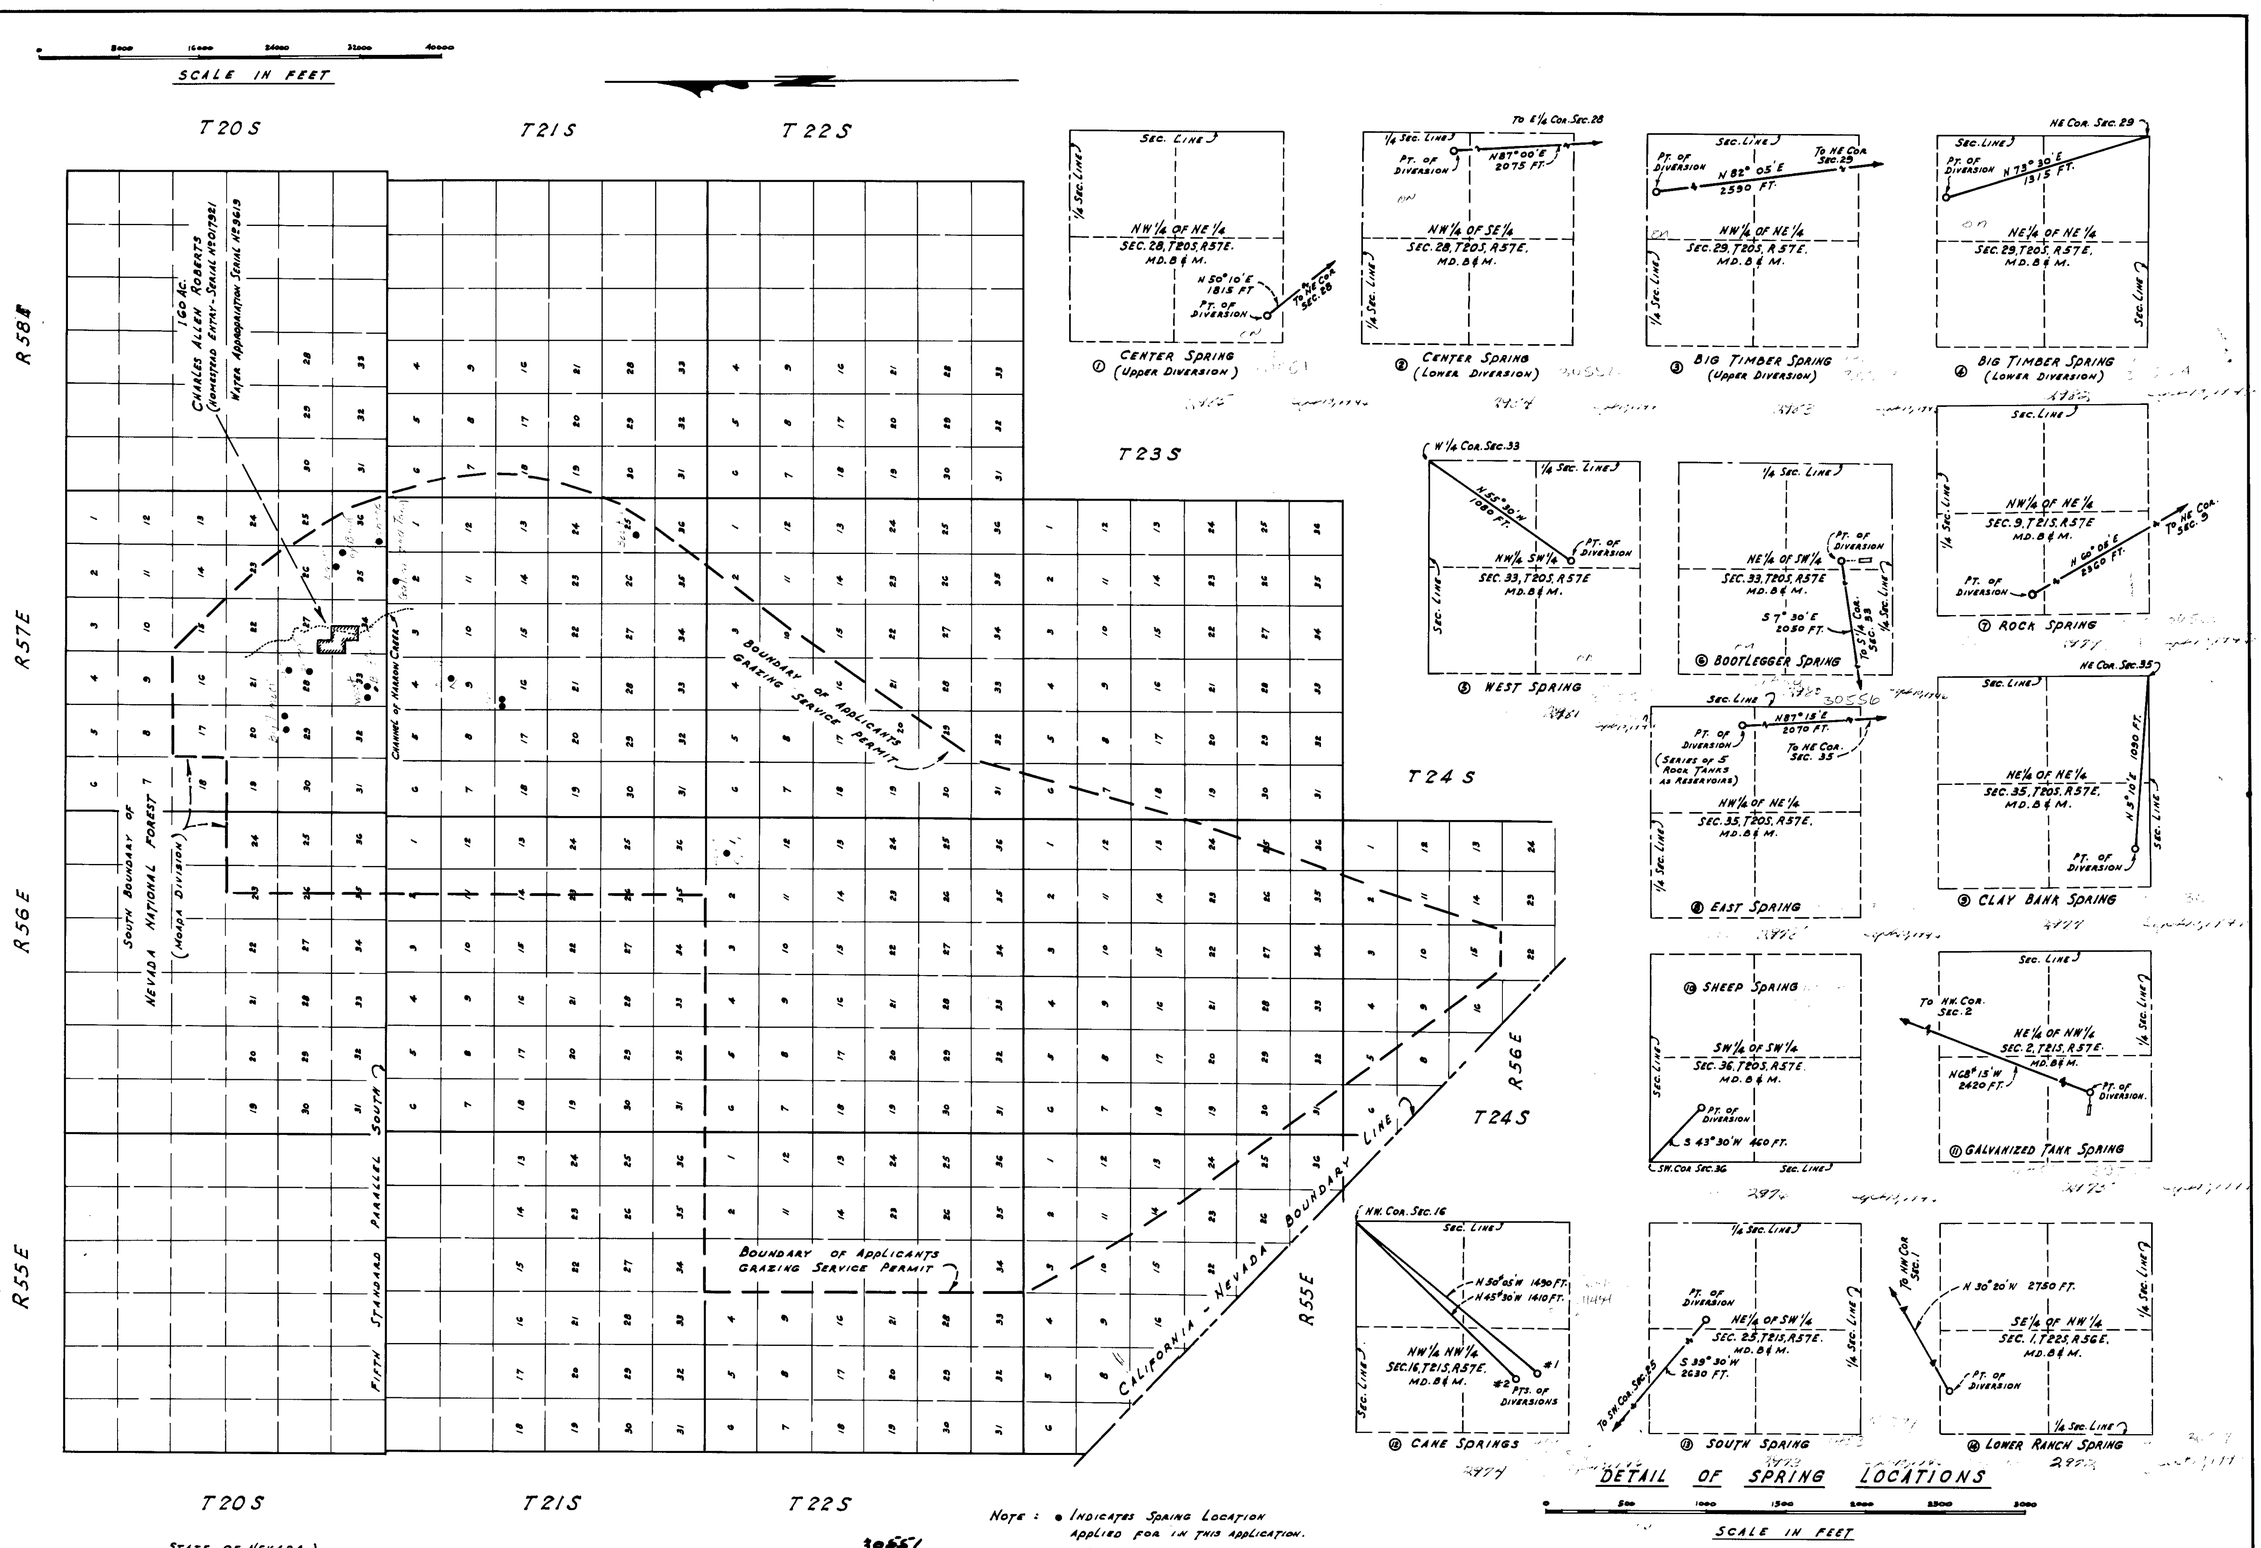

STATE OF NEVADA } SS
COUNTY OF CLARK

I, JACK ASHER, BEING FIRST DULY SWORN, DEPOSE AND SAY THAT THIS MAP, CONSISTING OF ONE SHEET, HAS BEEN CORRECTLY DRAWN TO THE DESIGNATED SCALE FROM FIELD NOTES OF A SURVEY MADE BY ME, AND COMPLETED ON NOV. 30, 1945, THAT IT TRULY AND CORRECTLY REPRESENTS THE LOCATION AND EXTENT OF THE PROPOSED WORKS USED TO DIVERT WATER FROM SPRINGS IN CLARK COUNTY BY C. A. ROBERTS & RACHEL C. ROBERTS FOR STOCKWATERING & DOMESTIC PURPOSES. THAT THE PROPOSED POINTS OF DIVERSIONS, THE APPROXIMATE LOCATION AND SIZE OF THE DIVERTING CHANNELS OR OTHER CONDUITS, THE PLACE AND MANNER OF USE, AND THE LOCATION AND NAMES OF ALL OTHER WORKS OR STREAMS WHICH ARE CROSSED BY, OR CONNECTED WITH THE SAID WORKS, ARE FULLY AND CORRECTLY DESIGNATED THEREON.

Jack Asher
STATE WATER-RIGHT SURVEYOR

JACK ASHER
CIVIL ENGINEER
P.O. BOX 871 - LAS VEGAS - NEV.

Note: • Indicates Spring Location Applied for in this application.

30551 CERTIFICATE No. 10067 ISSUED
30552 CERTIFICATE No. 10068 ISSUED
30553 CERTIFICATE No. 10069 ISSUED
30554 CERTIFICATE No. 10070 ISSUED
[redacted]

SUBSCRIBED AND SWORN TO BEFORE ME THIS 15th DAY OF DECEMBER AD. 1945.

Norma Wadsworth
NOTARY PUBLIC IN AND FOR CLARK COUNTY, NEVADA.

MY COMMISSION EXPIRES: August 3, 1949

[redacted] CERTIFICATE No. 10028 ISSUED
[redacted] CERTIFICATE No. 10029 ISSUED

Dec. 21, 1945

MAP TO ACCOMPANY
APPLICATIONS TO APPROPRIATE WATER
BY
C. A. ROBERTS & RACHEL C. ROBERTS
FOR
STOCK WATERING & DOMESTIC USE
FROM
COVELLE CANYON AREA
CLARK COUNTY - NEVADA

30577 30576 30575 30574 30573 30566 30562 30556 30555 30554 30553 30552 30551 30537 11452 11453 11454 11455 11456 11457 11458 11459 11460 11461 11462 11463 11464 11465