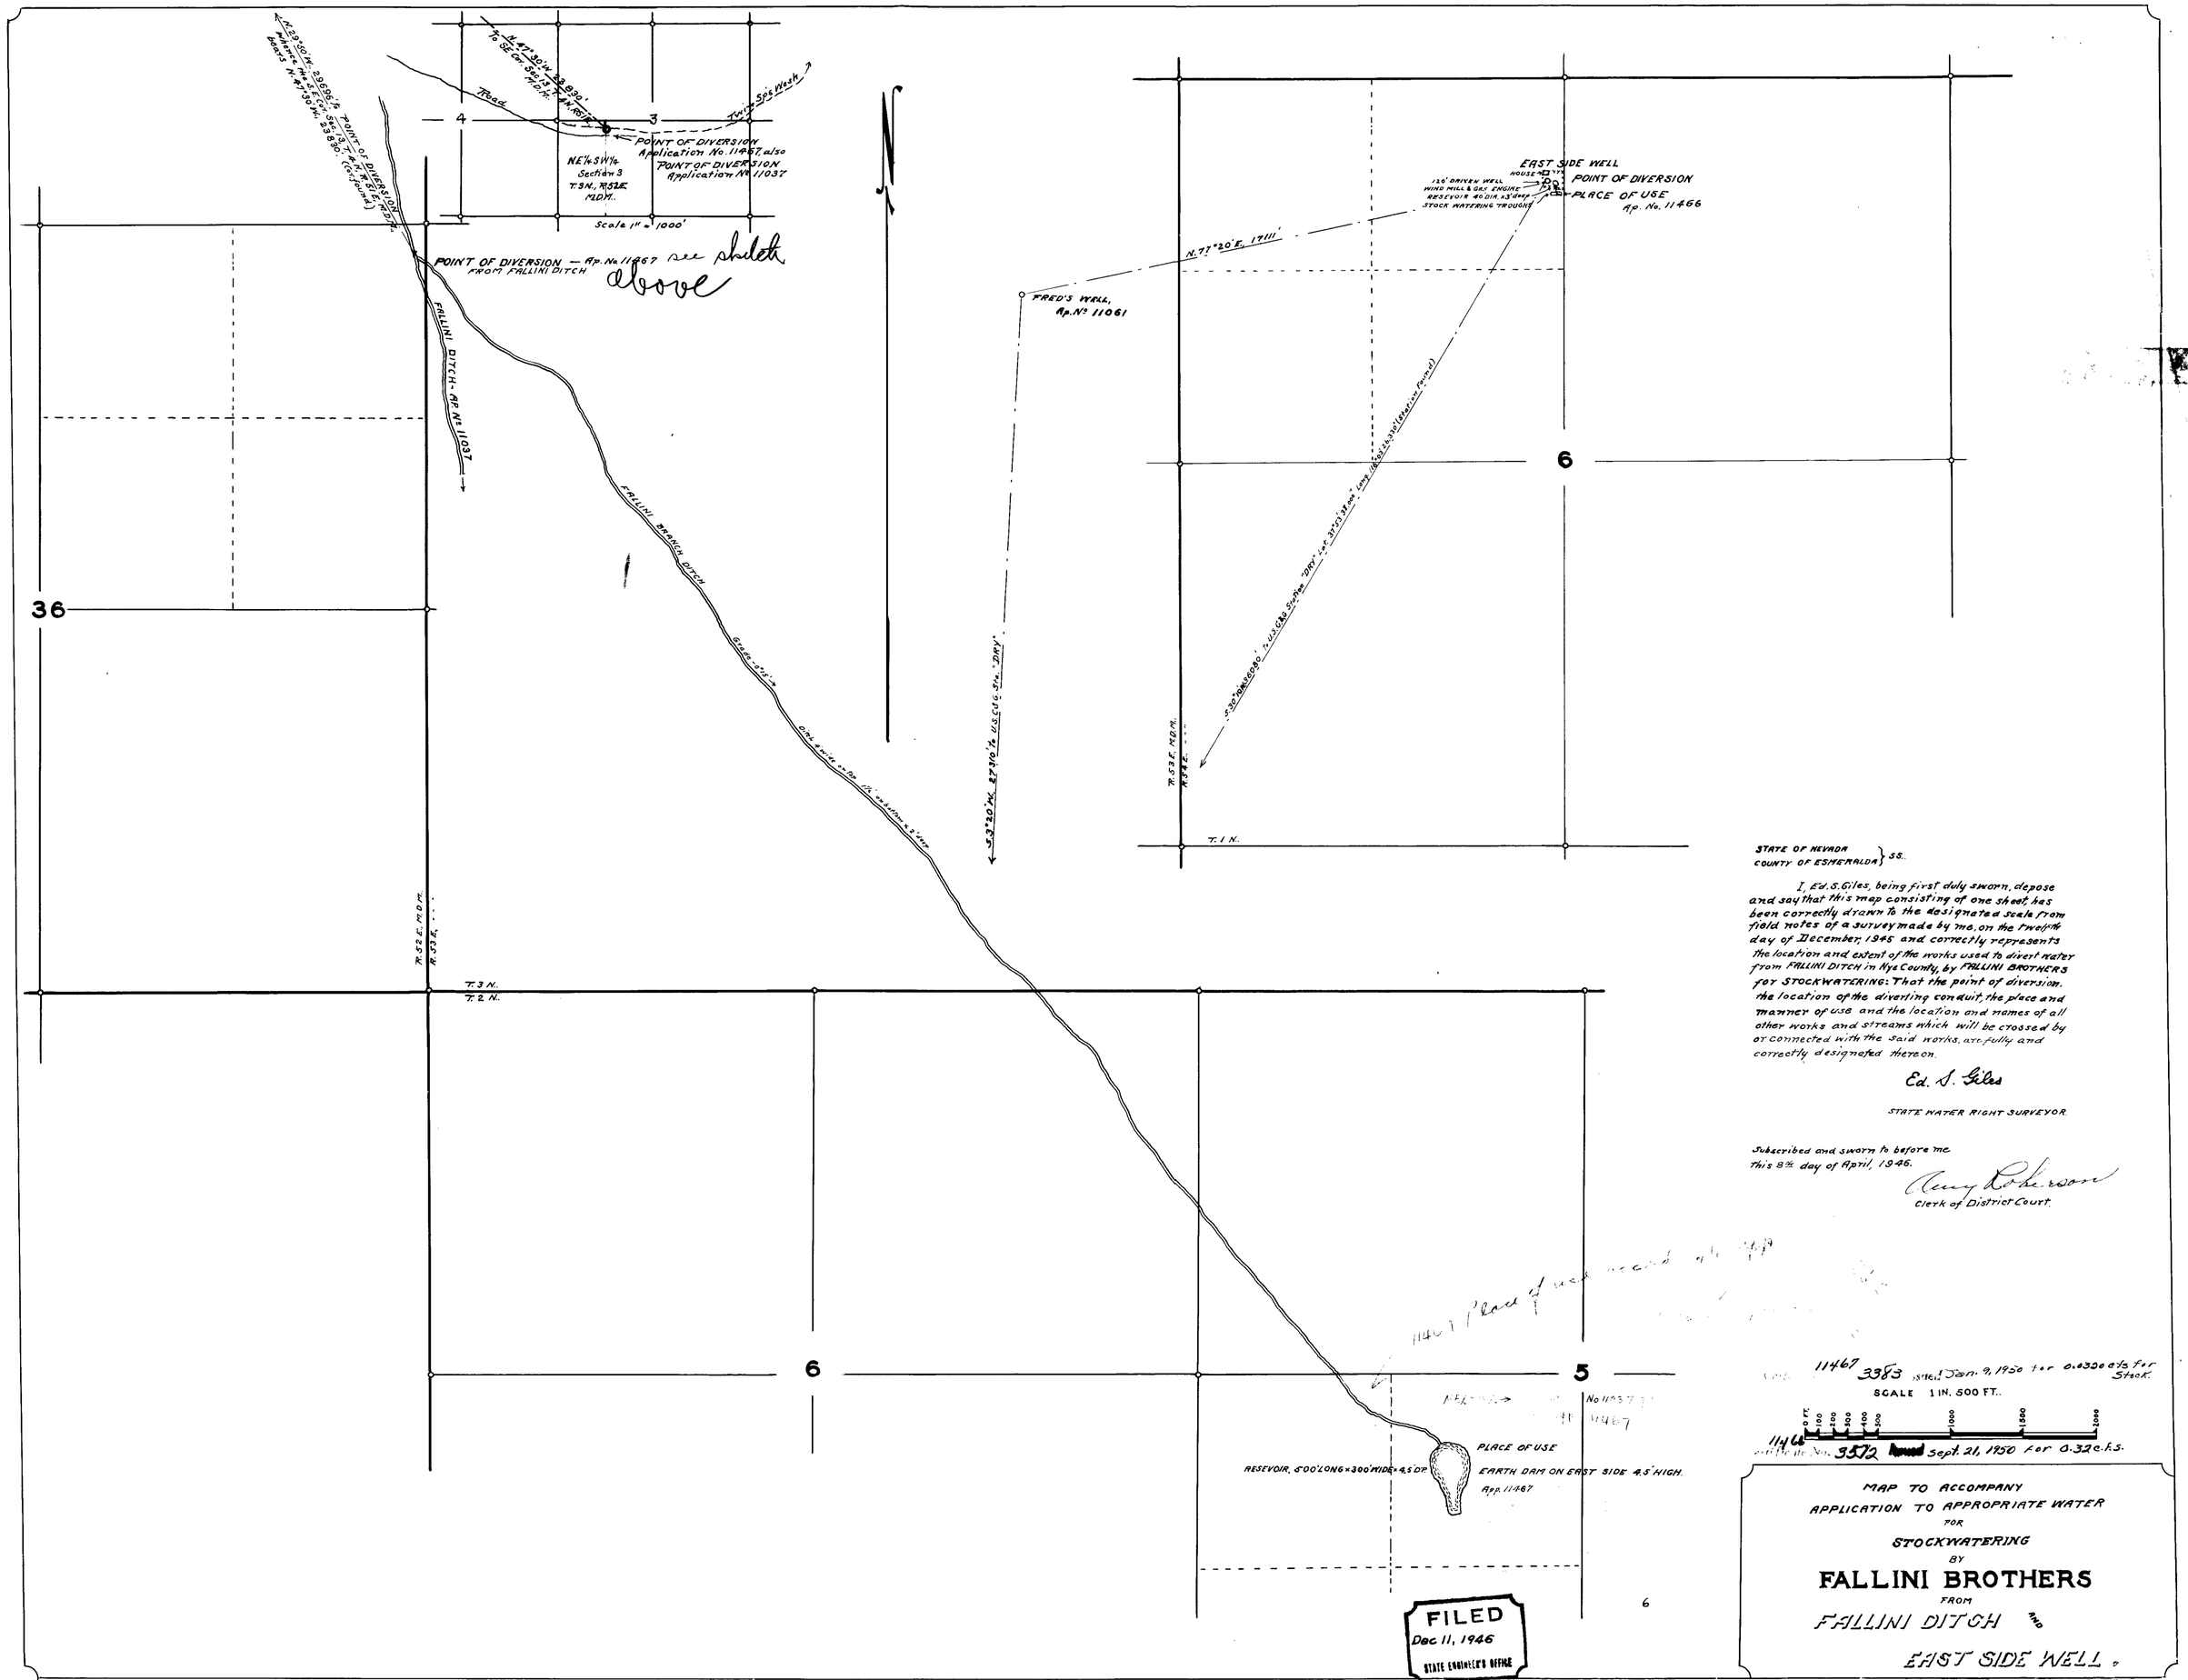

STATE OF NEVADA
COUNTY OF ESMERALDA } SS.

I, Ed. S. Giles, being first duly sworn, depose and say that this map consisting of one sheet has been correctly drawn to the designated scale from field notes of a survey made by me, on the twelfth day of December, 1945 and correctly represents the location and extent of the works used to divert water from FALLINI DITCH in Nye County, by FALLINI BROTHERS for STOCKWATERING: That the point of diversion, the location of the diverting conduit, the place and manner of use and the location and names of all other works and streams which will be crossed by or connected with the said works, are fully and correctly designated thereon.

Ed. S. Giles

STATE WATER RIGHT SURVEYOR.

Subscribed and sworn to before me
This 8th day of April, 1946.

Amy Robinson
Clerk of District Court.

11467 3383 issued Jan. 9, 1950 for 0.0330 c/s for Stock.

SCALE 1 IN. 500 FT.

0 FT. 100 200 300 400 500 1000 1500 2000

11466 3572 Approved Sept. 21, 1950 for 0.32 c.f.s.

FILED
Dec 11, 1946
STATE ENGINEER'S OFFICE

MAP TO ACCOMPANY
APPLICATION TO APPROPRIATE WATER
FOR
STOCKWATERING
BY
FALLINI BROTHERS
FROM
FALLINI DITCH AND
EAST SIDE WELL.

11466—11467