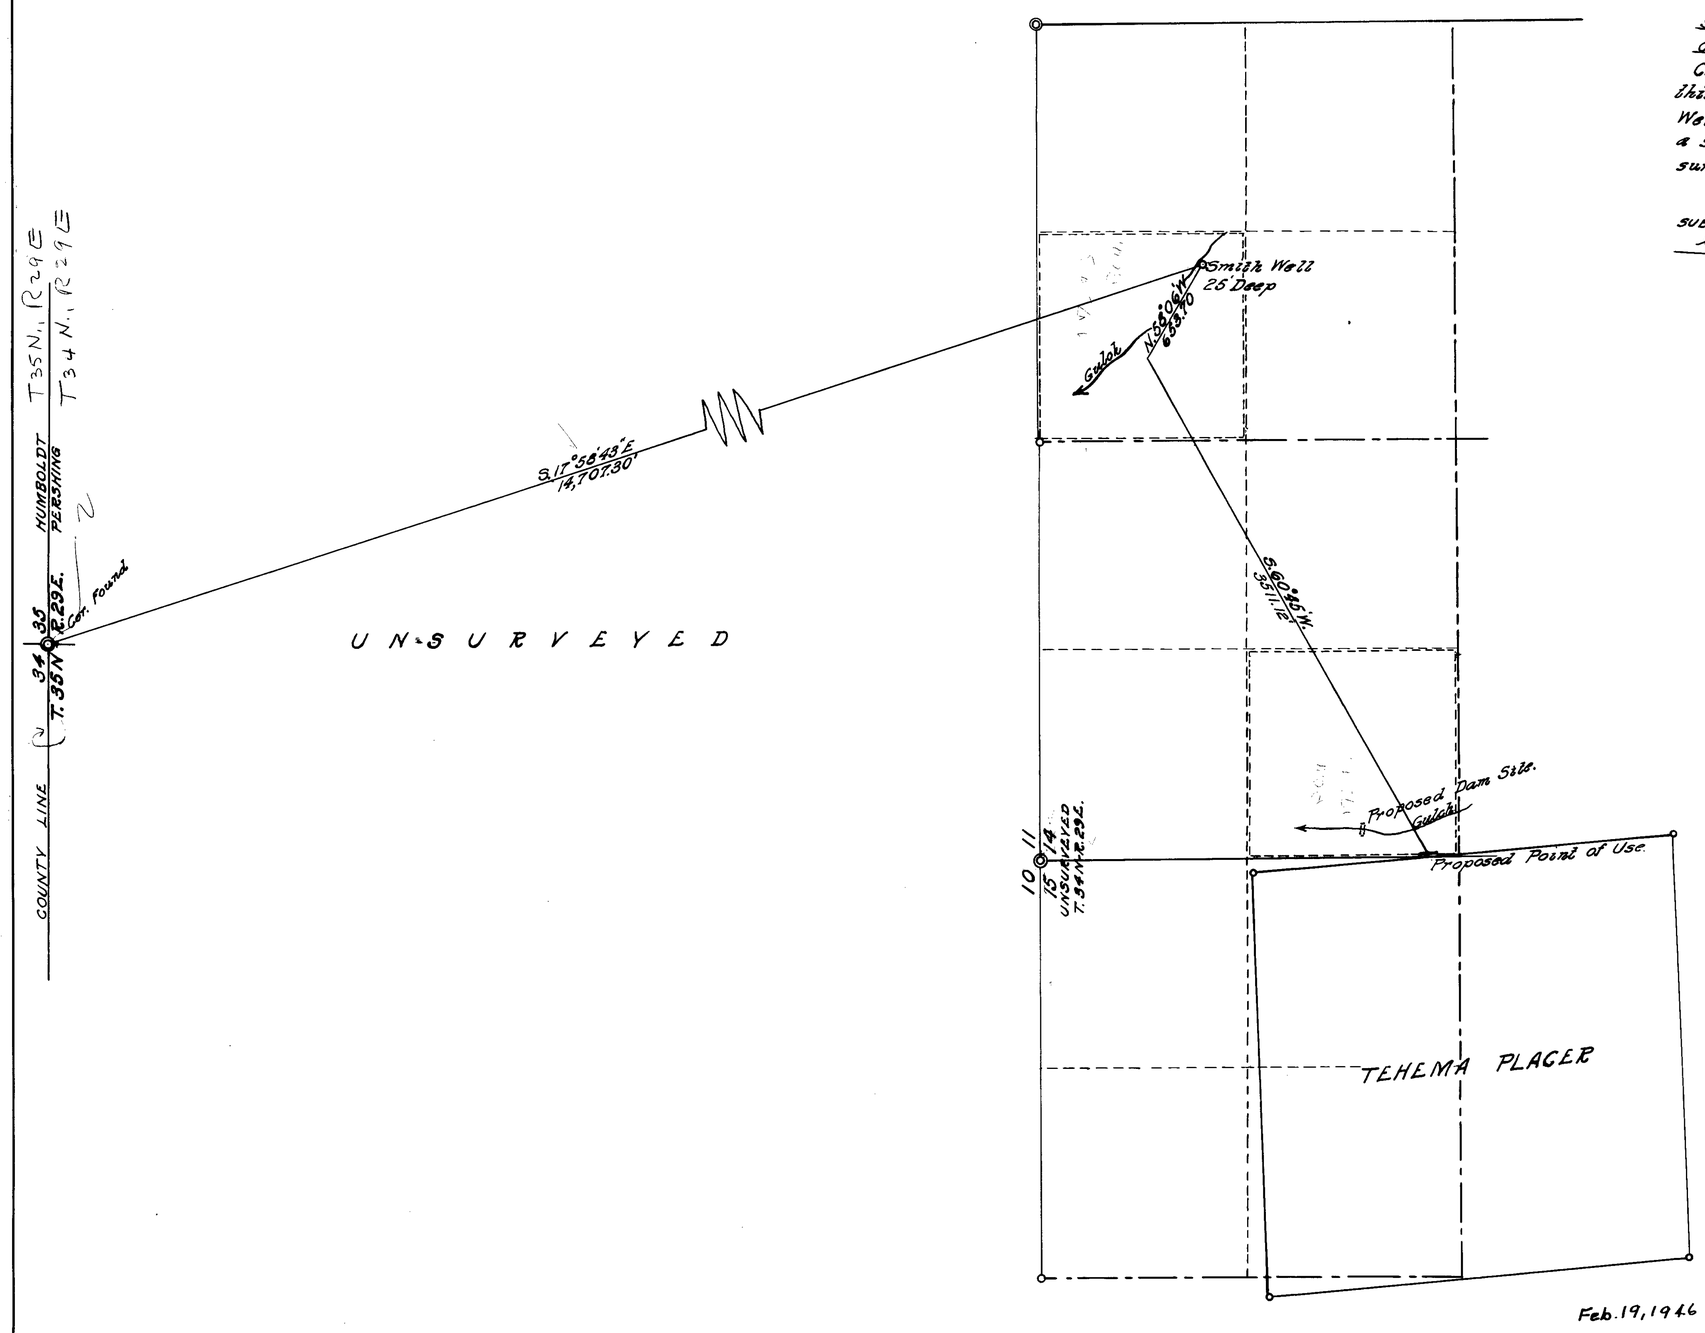


Feb. 19, 1946

STATE OF NEVADA
COUNTY OF WASHOE } ss.

C.C. Taylor, being first duly sworn, deposes and says that this map truely and accurately shows the location of the Smith Well and proposed point of use as taken from field notes of a survey made by me and completed Jan. 18-1946. Said survey was made at the instance of Harry Smith, applicant.

C. C. Taylor
SURVEYOR

SUBSCRIBED AND SWORN TO BEFORE ME THIS THE 22ND DAY OF JAN-1946

Chas. J. Forgeli
NOTARY PUBLIC, IN AND FOR WASHOE CO. NEVADA.

MINING MAP & DIGEST

# MAP

SHOWING LOCATION
of
SMITH WELL
in
UNSURVEYED T.34N-R.29E.
Pershing Co. Nevada.
Scale 1"=500' Serial 11473
C.C. Taylor, Engr.
Jan. 1946

File under 11473