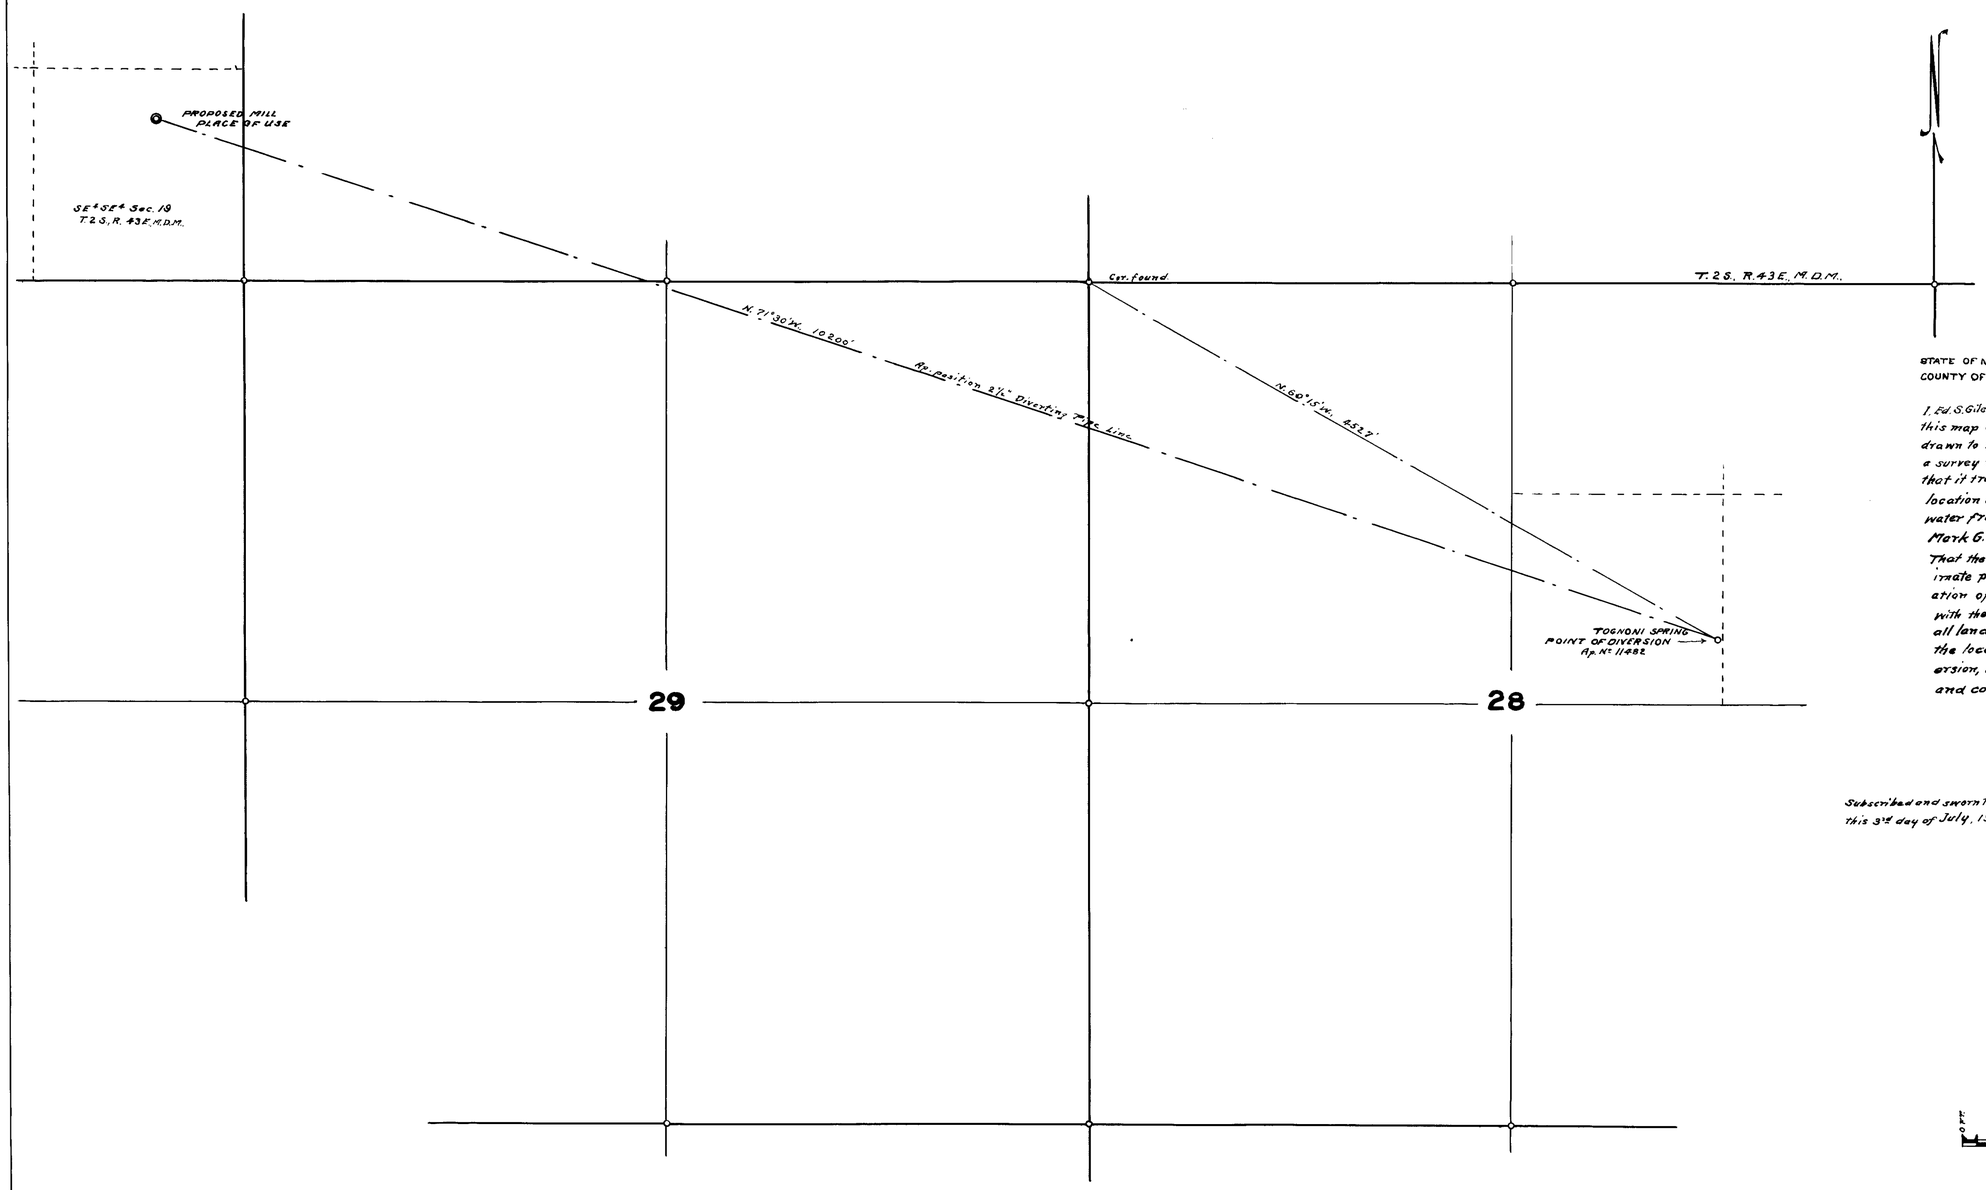

STATE OF NEVADA
COUNTY OF ESMERALDA } SS.

I, Ed. S. Giles being first duly sworn depose and say that this map consisting of one sheet, has been correctly drawn to the designated scale from field notes of a survey made by me on the 27th day of June, 1946 that it truly and correctly represents the proposed location and extent of the works used to divert water from Tognoni Spring in Nye County by Mark G. Bradshaw for Mining & Milling purposes: That the proposed point of diversion, the approximate position of the diverting pipe line, the location of all other works that cross or connect with the proposed works and the boundaries of all lands, showing by forty acre subdivisions the location of the proposed point of diversion, development and place of use are fully and correctly designated thereon.

Ed. S. Giles

STATE WATER RIGHT SURVEYOR.

Subscribed and sworn to before me
This 3rd day of July, 1946.

Amy Robinson
Clerk of District Court.

SCALE 1 IN. = 500 FT.

0 FT. 500 1000 1500 2000

FILED
July 9, 1946

MAP TO ACCOMPANY
APPLICATION TO APPROPRIATE WATER
FOR
MINING AND MILLING PURPOSES
BY
MARK G. BRADSHAW
FROM
TOGNONI SPRING.

11482