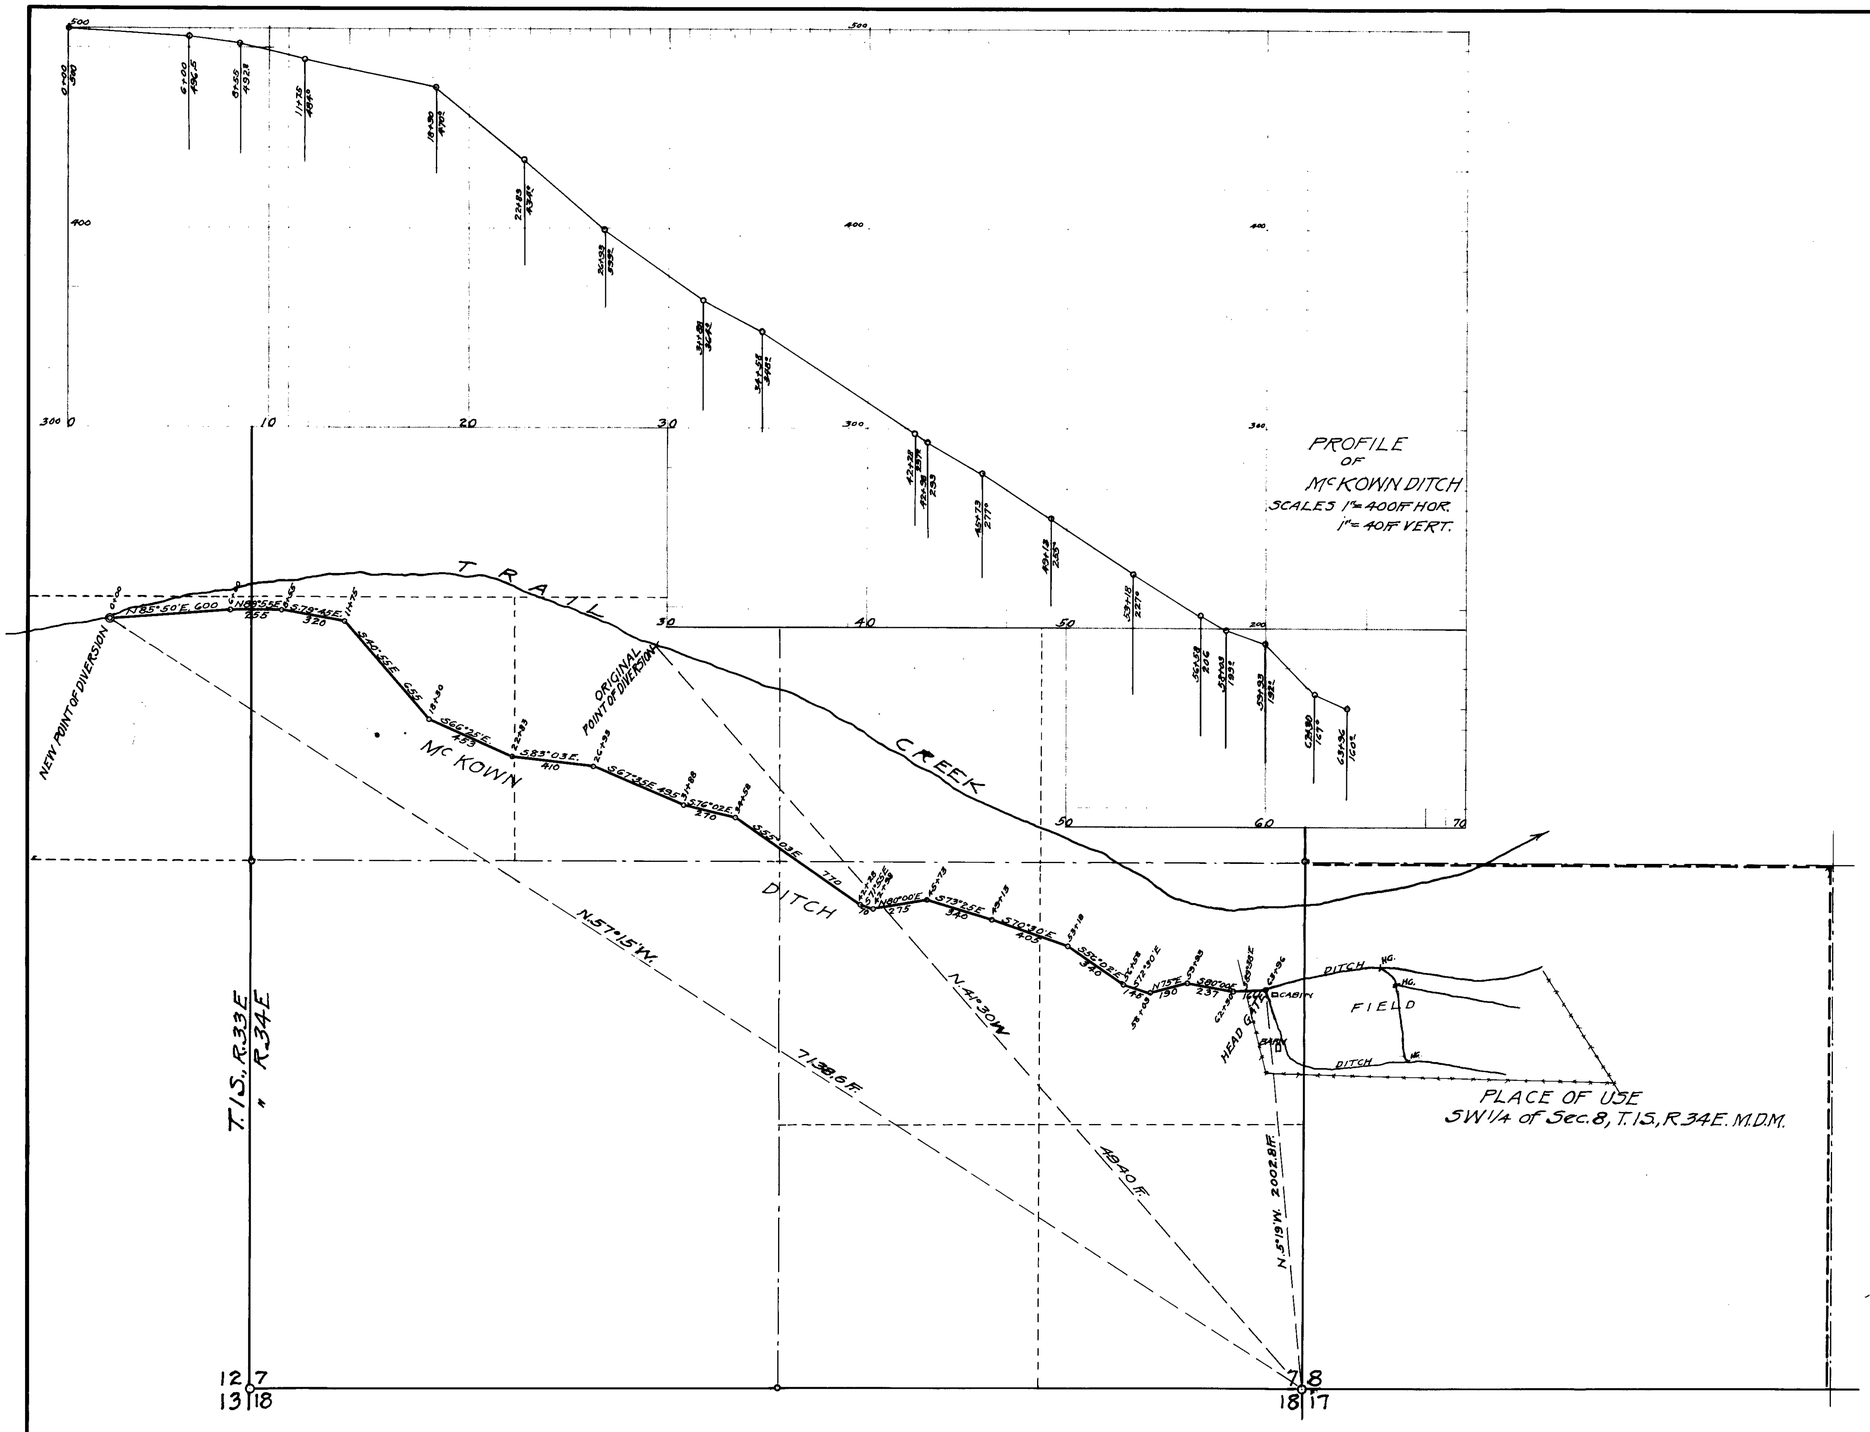

State of Nevada }ss.
County of Mineral

I, L. B. Spencer, being first duly sworn, depose and say that this map has been correctly drawn to the designated scale from the field notes of a survey made by me on the 19th and 20th days of December, 1945, that it truly and correctly represents the location and extent of the works used to divert the water of Trail Creek, in Esmeralda County by E. L. Cord, under Permit No. 9667 and the change in the Point of Diversion from a point bearing N.41°30'W. 4940 feet from the S.W. Cor. of Sec. 8, T.1S., R.34E. M.D.M. to a point bearing N.57°15'W. 7138.6 feet from the same corner is fully and correctly shown; that the location and grade of diversion channel and all other works are fully shown

State Water Right Surveyor.

Subscribed and sworn to before me this 15 day of January, 1946.

Notary Public in and for Mineral County, Nevada.

SCALE-IN FEET

0 100 200 300 400 500 1000 1500 2000

Jan. 18, 1946

MAP

TO ACCOMPANY APPLICATION TO CHANGE POINT OF DIVERSION OF PERMIT #9667 ON TRAIL CREEK, IN ESMERALDA COUNTY FOR IRRIGATION PURPOSES BY E. L. CORD

SCALE 1"=400 FT.

SURVEYED DEC. 19 & 20, 1945
BY L. B. SPENCER
STATE WATER RIGHT SUR.
MINA, NEVADA.

11486