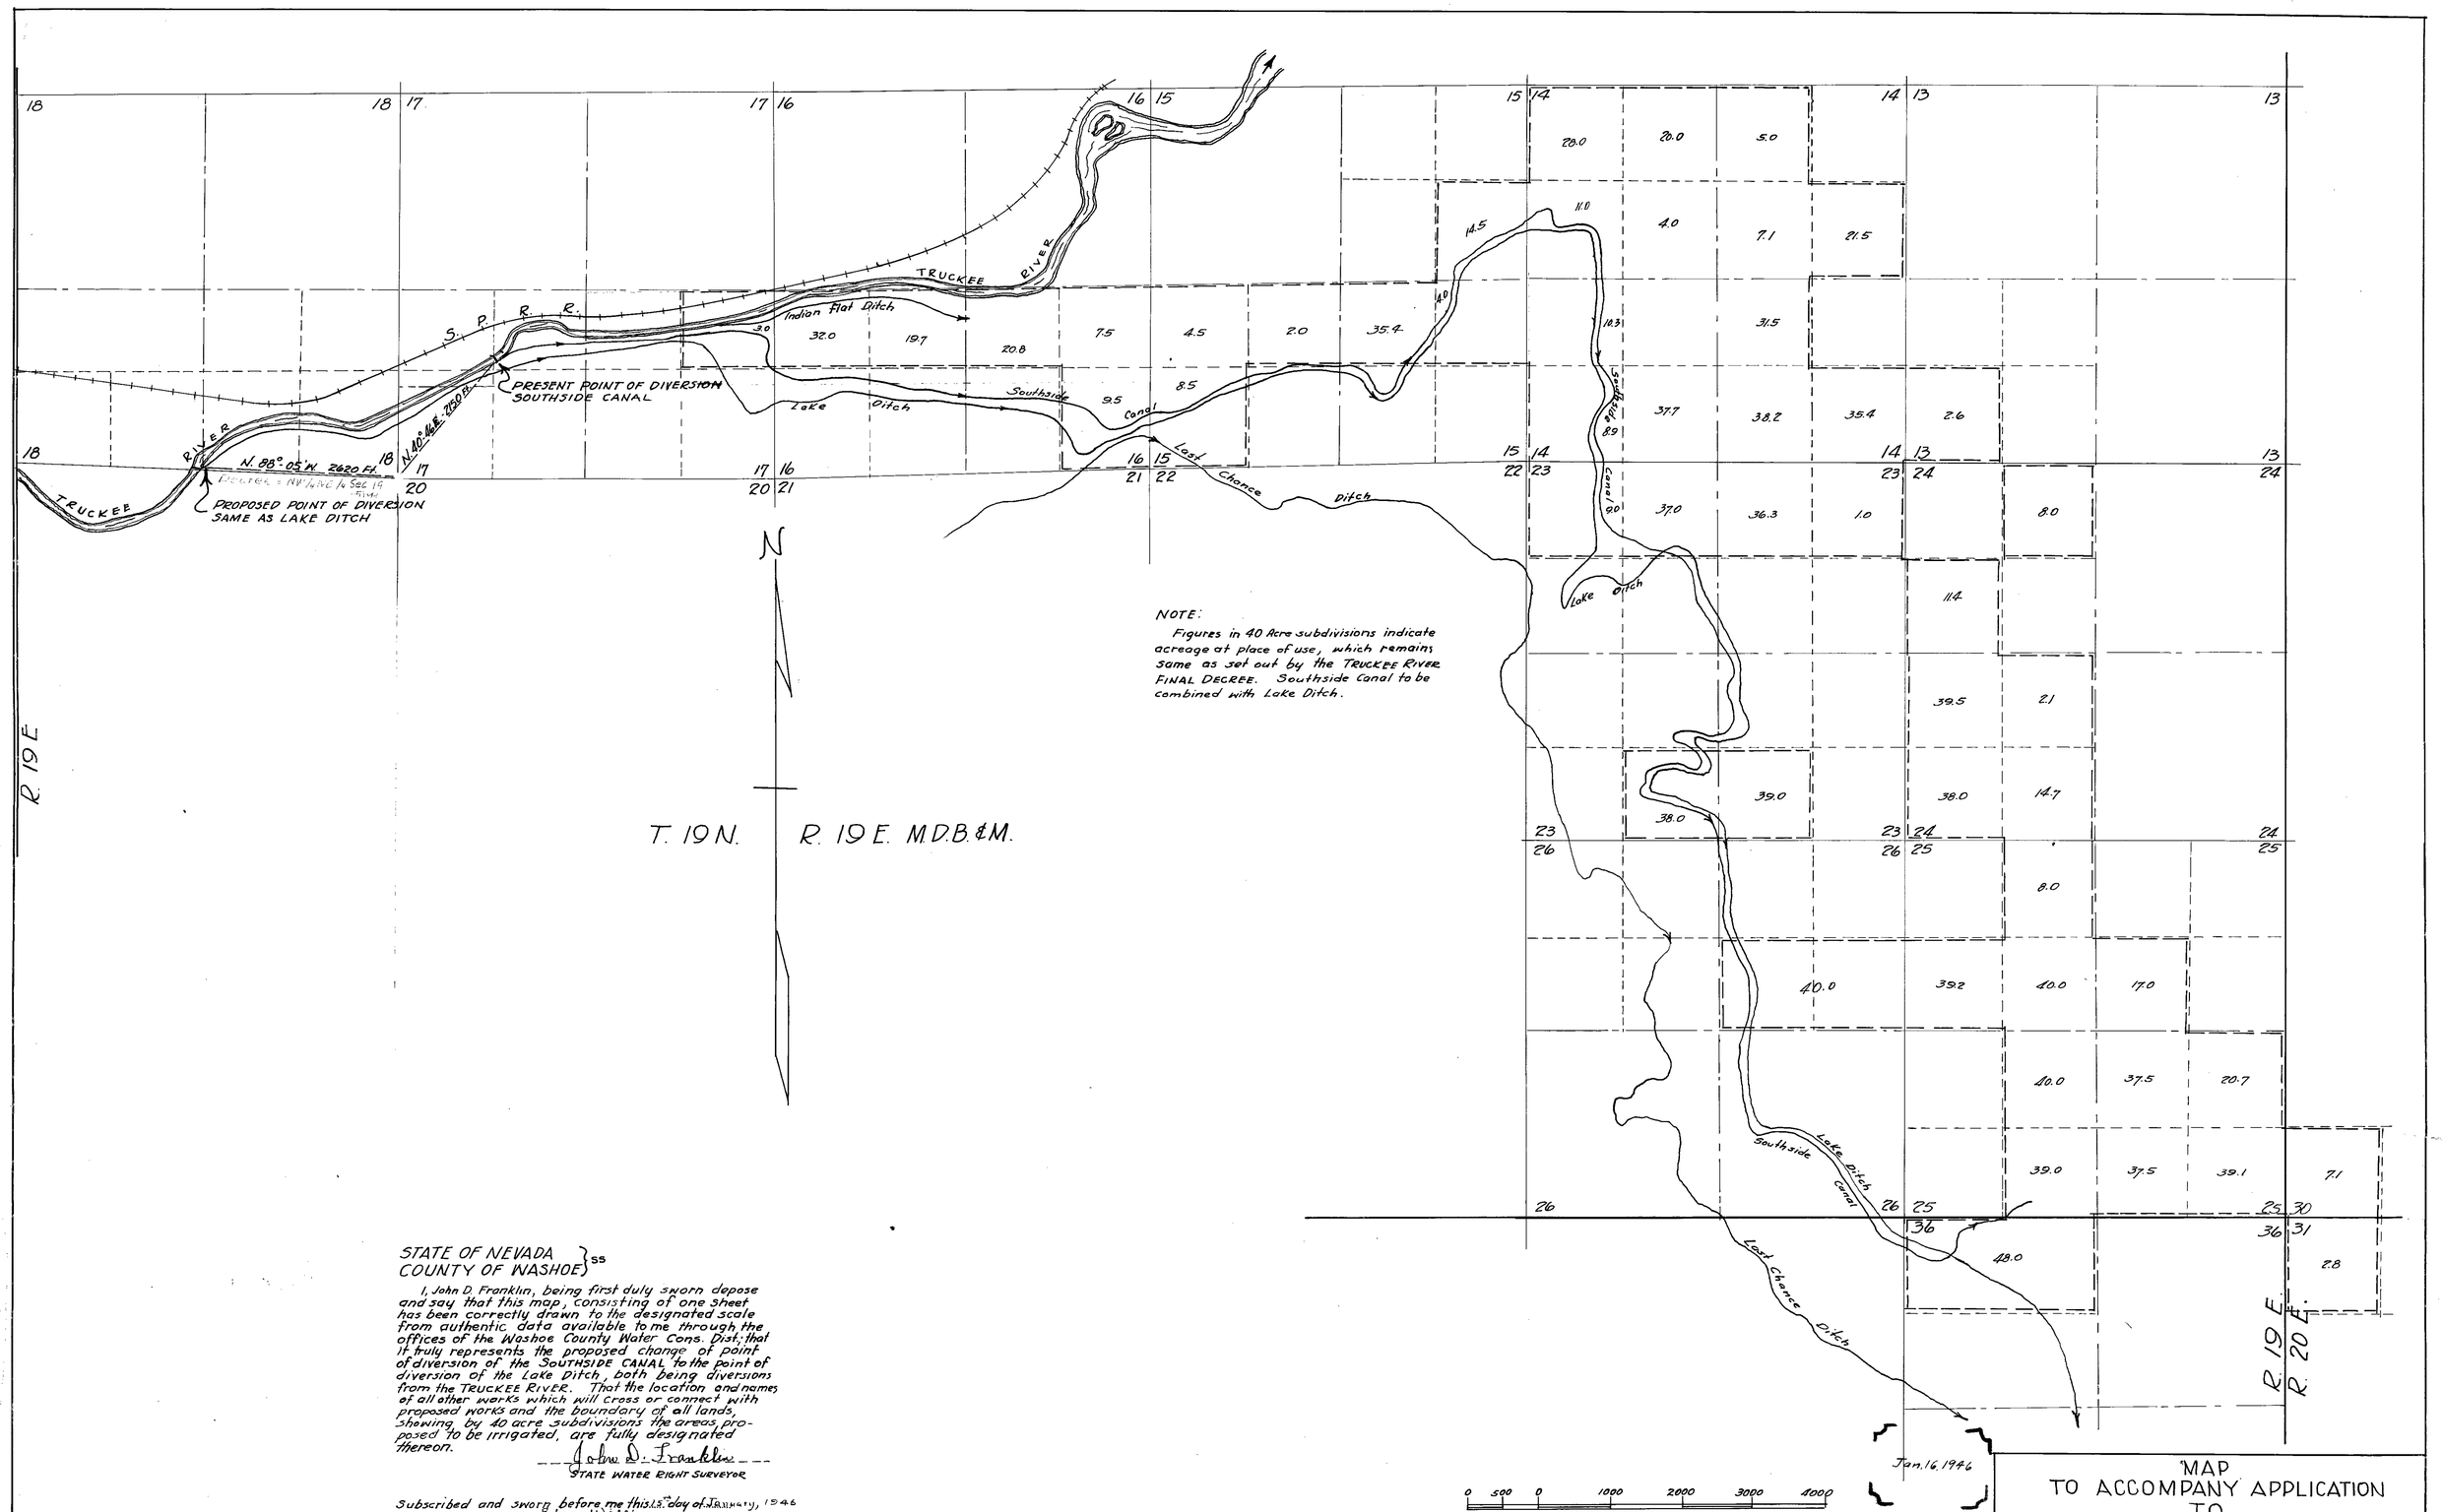

STATE OF NEVADA }
COUNTY OF WASHOE } SS

I, John D. Franklin, being first duly sworn depose and say that this map, consisting of one Sheet has been correctly drawn to the designated scale from authentic data available to me through the offices of the Washoe County Water Cons. Dist; that it truly represents the proposed change of point of diversion of the SOUTHSIDE CANAL to the point of diversion of the Lake Ditch, both being diversions from the TRUCKEE RIVER. That the location and names of all other works which will cross or connect with proposed works and the boundary of all lands, showing by 40 acre subdivisions the areas, proposed to be irrigated, are fully designated thereon.

John D. Franklin
STATE WATER RIGHT SURVEYOR

Subscribed and sworn before me this 15 day of January, 1946
Edna Williams
NOTARY PUBLIC IN & FOR WASHOE COUNTY
My commission expires 1/27/47

MAP
TO ACCOMPANY APPLICATION
TO
CHANGE POINT OF DIVERSION
OF
WATER OF THE TRUCKEE RIVER
FOR
IRRIGATION BY THE
SOUTHSIDE CANAL COMPANY

4827 12/10/58

80485 64530 64518 64517 64482 64368 63389T 63137 11489