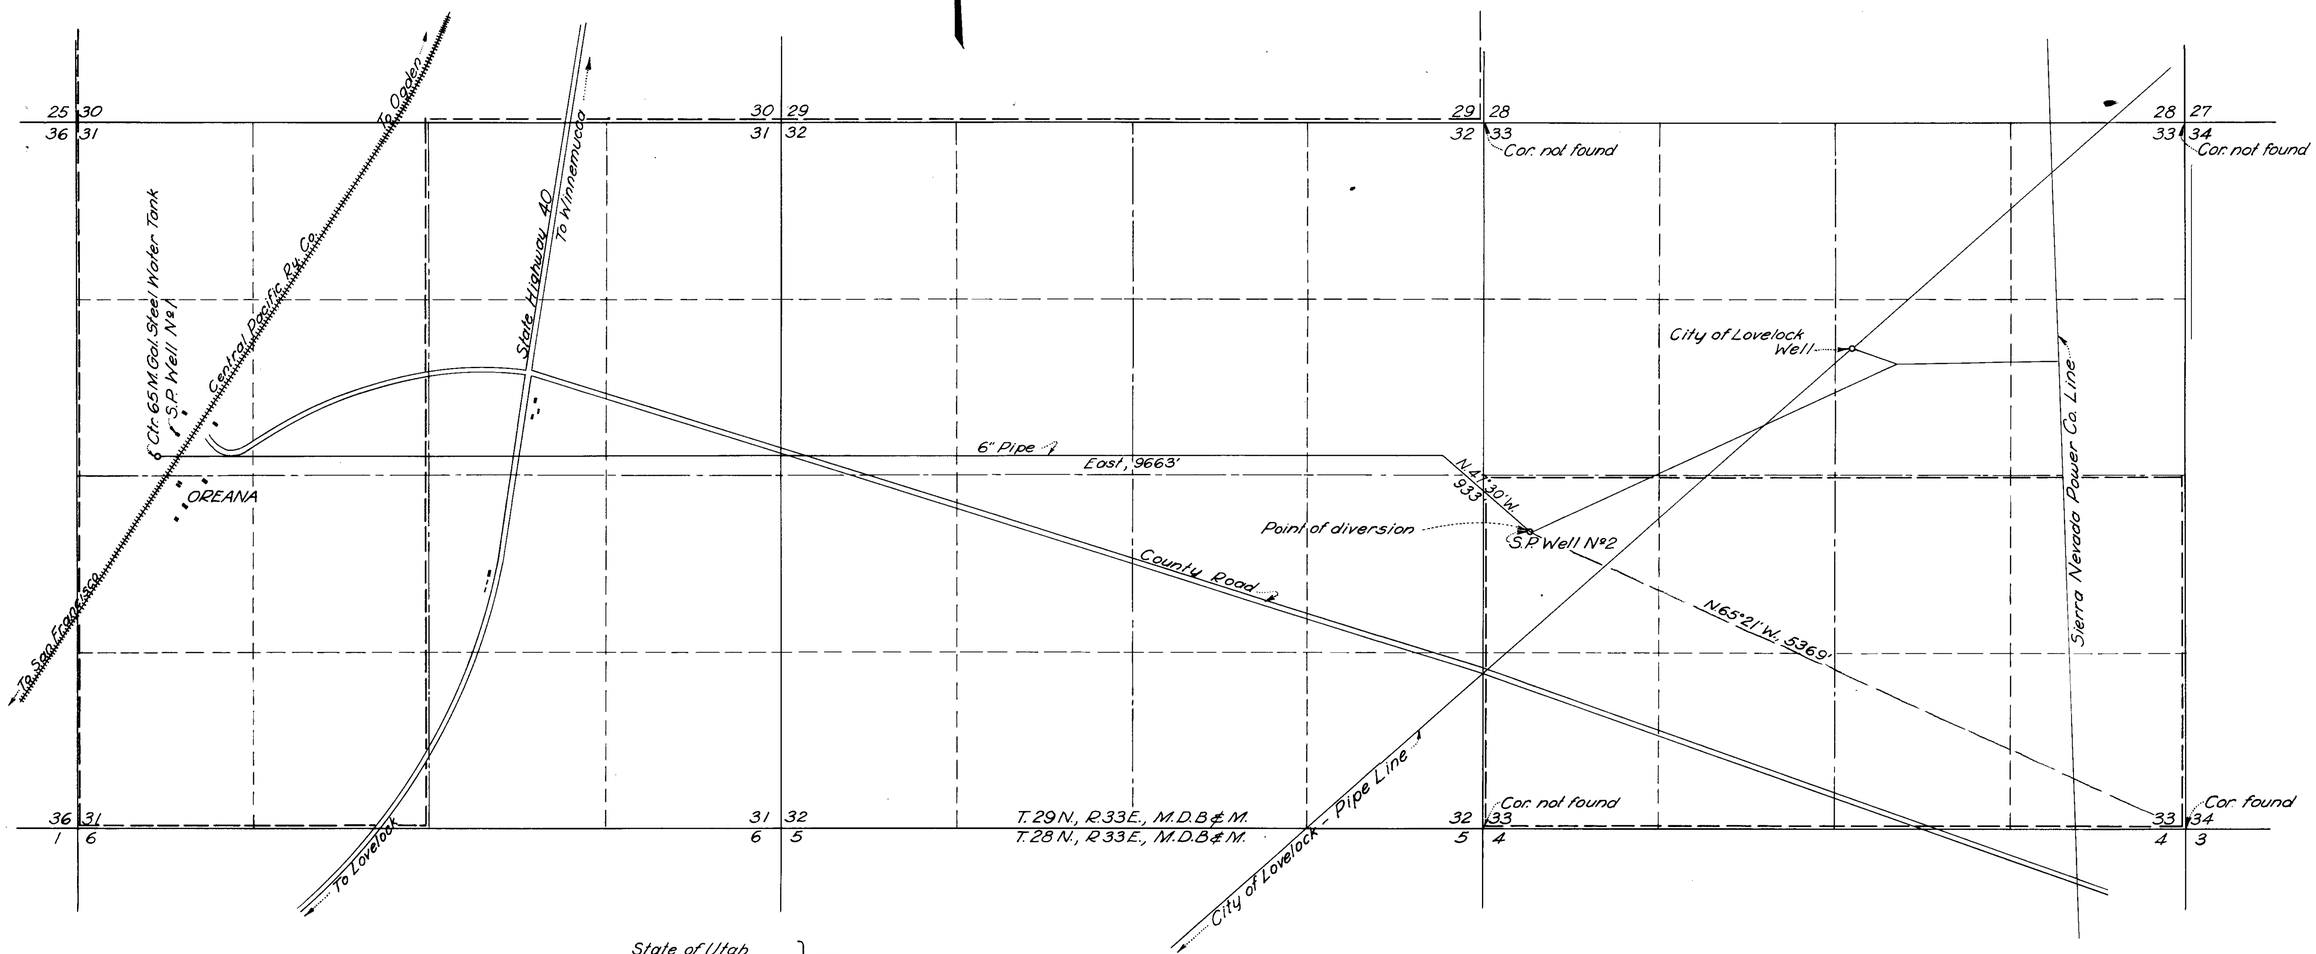

State of Utah
County of Weber } S.S.

I, Louis H. Baukol, being first duly sworn, depose and say this map, consisting of 2 sheets, numbered from 1 to 2 inclusive, has been correctly drawn to the designated scale from field notes of a survey made under my supervision and direction the days of September 1st to September 30th, 1945; that it truly and correctly represents the proposed location and extent of the works used to divert water from S.P. Well No. 2, in Pershing County by the Central Pacific Company for railroad purposes. That the proposed point of diversion, the location and names of all other works or streams which are crossed by or connected with said works are fully and correctly designated hereon.

Louis H. Baukol
State Water Right Surveyor

Subscribed and sworn to before me this 19th day of January, 1946

W. G. Hughes
Notary Public

0 1000 2000 3000
Scale 1" = 600'

Amended Cert. 3752 Issued March 7, 1952
3757 Jan. 21, 1957

Feb. 2, 1946

Sheet #1 of 2

MAP
TO ACCOMPANY APPLICATION
NO.
FOR RAILROAD PURPOSES

BY CENTRAL PACIFIC RAILWAY CO.
FROM
S.P. WELL #2, PERSHING COUNTY
O.T.

11496

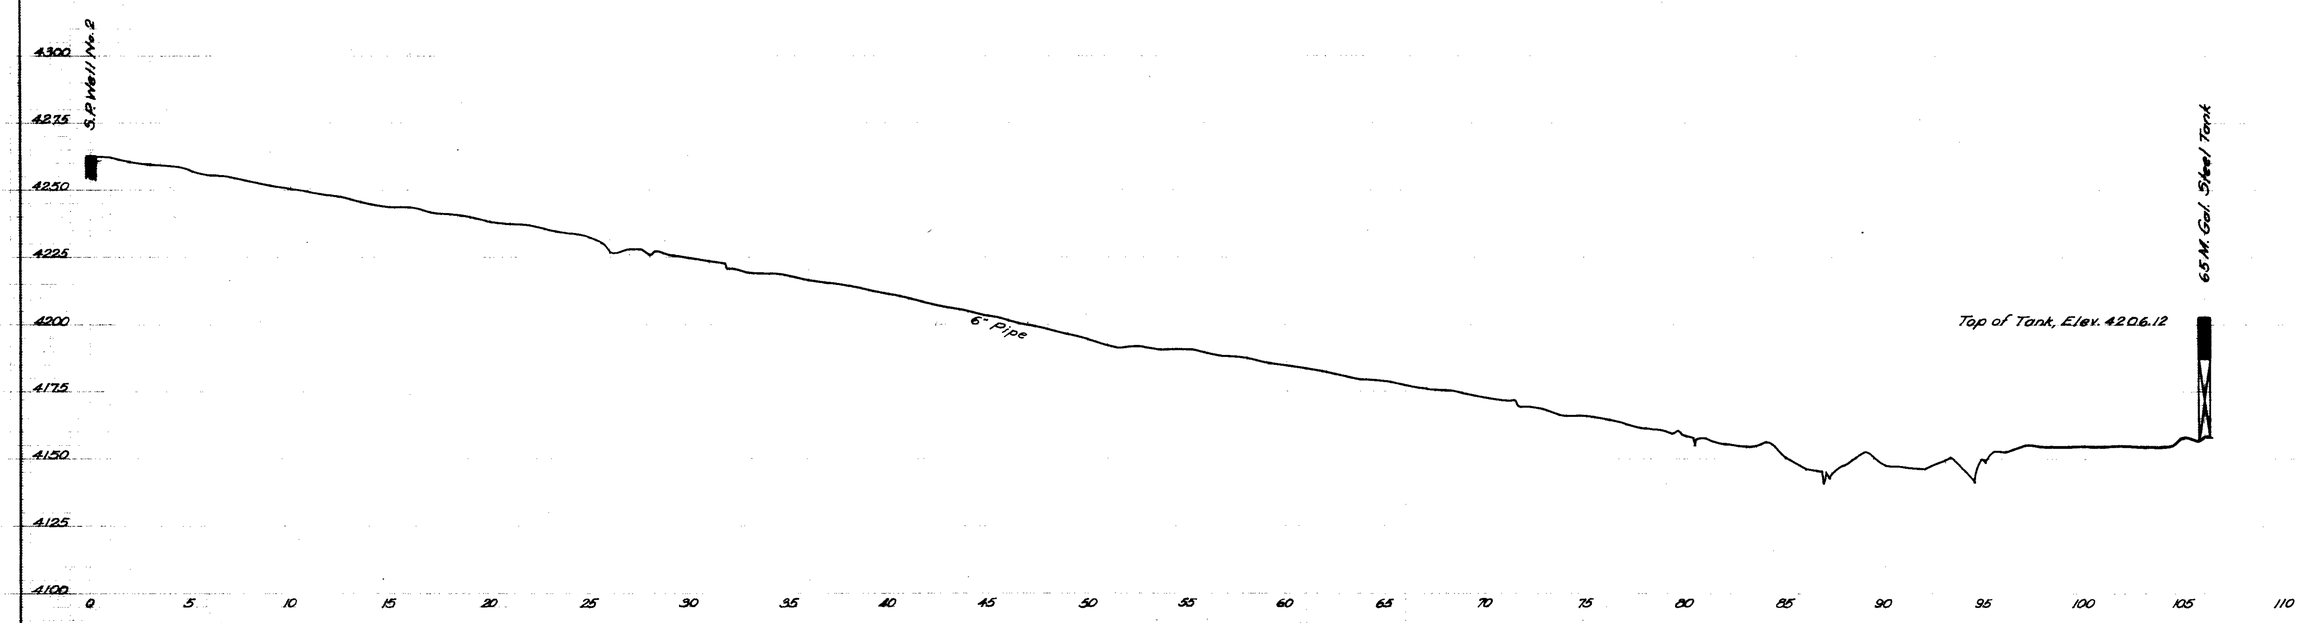

Scale Hor. 1" = 400' Vert. 1" = 30'

Sheet No. 2

PROFILE

TO ACCOMPANY APPLICATION NO.

TO APPROPRIATE WATER
FOR RAILROAD PURPOSES

BY CENTRAL PACIFIC RAILWAY CO.
FROM
S.P. WELL #2, PERSHING COUNTY

O.T.

11496