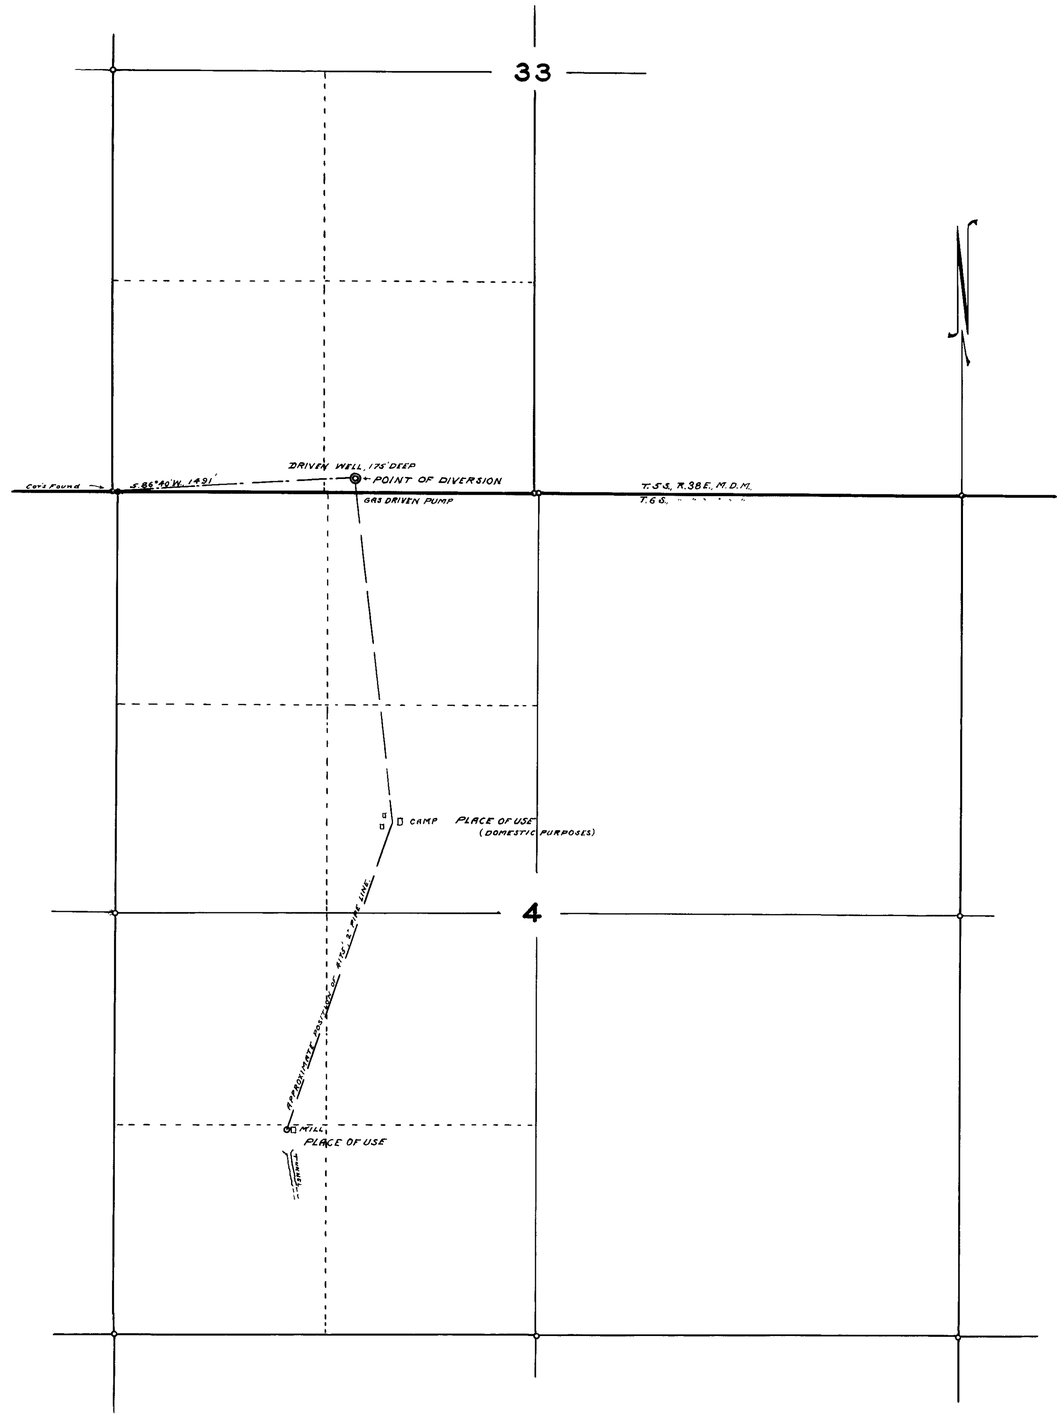

STATE OF NEVADA
COUNTY OF ESMERALDA } SS.

I, Ed. S. Giles, being first duly sworn, depose and say that this map consisting of one sheet, has been correctly drawn to the designated scale from field notes of a survey made by me on the 1st day of October, 1941 and that it truly and correctly represents the location and extent of the works used to divert water from an underground flow in Esmeralda County by the Nevada Minerals Company for Mining, Milling and Domestic purposes: That the point of diversion, the approximate position of the diverting pipe line, the location of all other works and streams which will be crossed by or connected with the proposed works and the boundaries of all lands showing by forty acre subdivisions, the location of the proposed point of diversion, development and place of use, are fully and correctly designated thereon.

Ed. S. Giles
STATE WATER RIGHT SURVEYOR.

Subscribed and sworn to before me, this 1st day of MAY, 1946

Amy Roberson
CLERK OF DISTRICT COURT.

SCALE 1 IN. = 500 FT.

0 FT. 100 200 300 400 500 1000 1500 2000

FILED
July 1, 1946
STATE ENGINEER OFFICE

MAP TO ACCOMPANY
APPLICATION TO APPROPRIATE WATER
FOR
MINING BY MILLING
NEVADA MINERALS COMPANY
FROM
UNDERGROUND FLOW.

11505