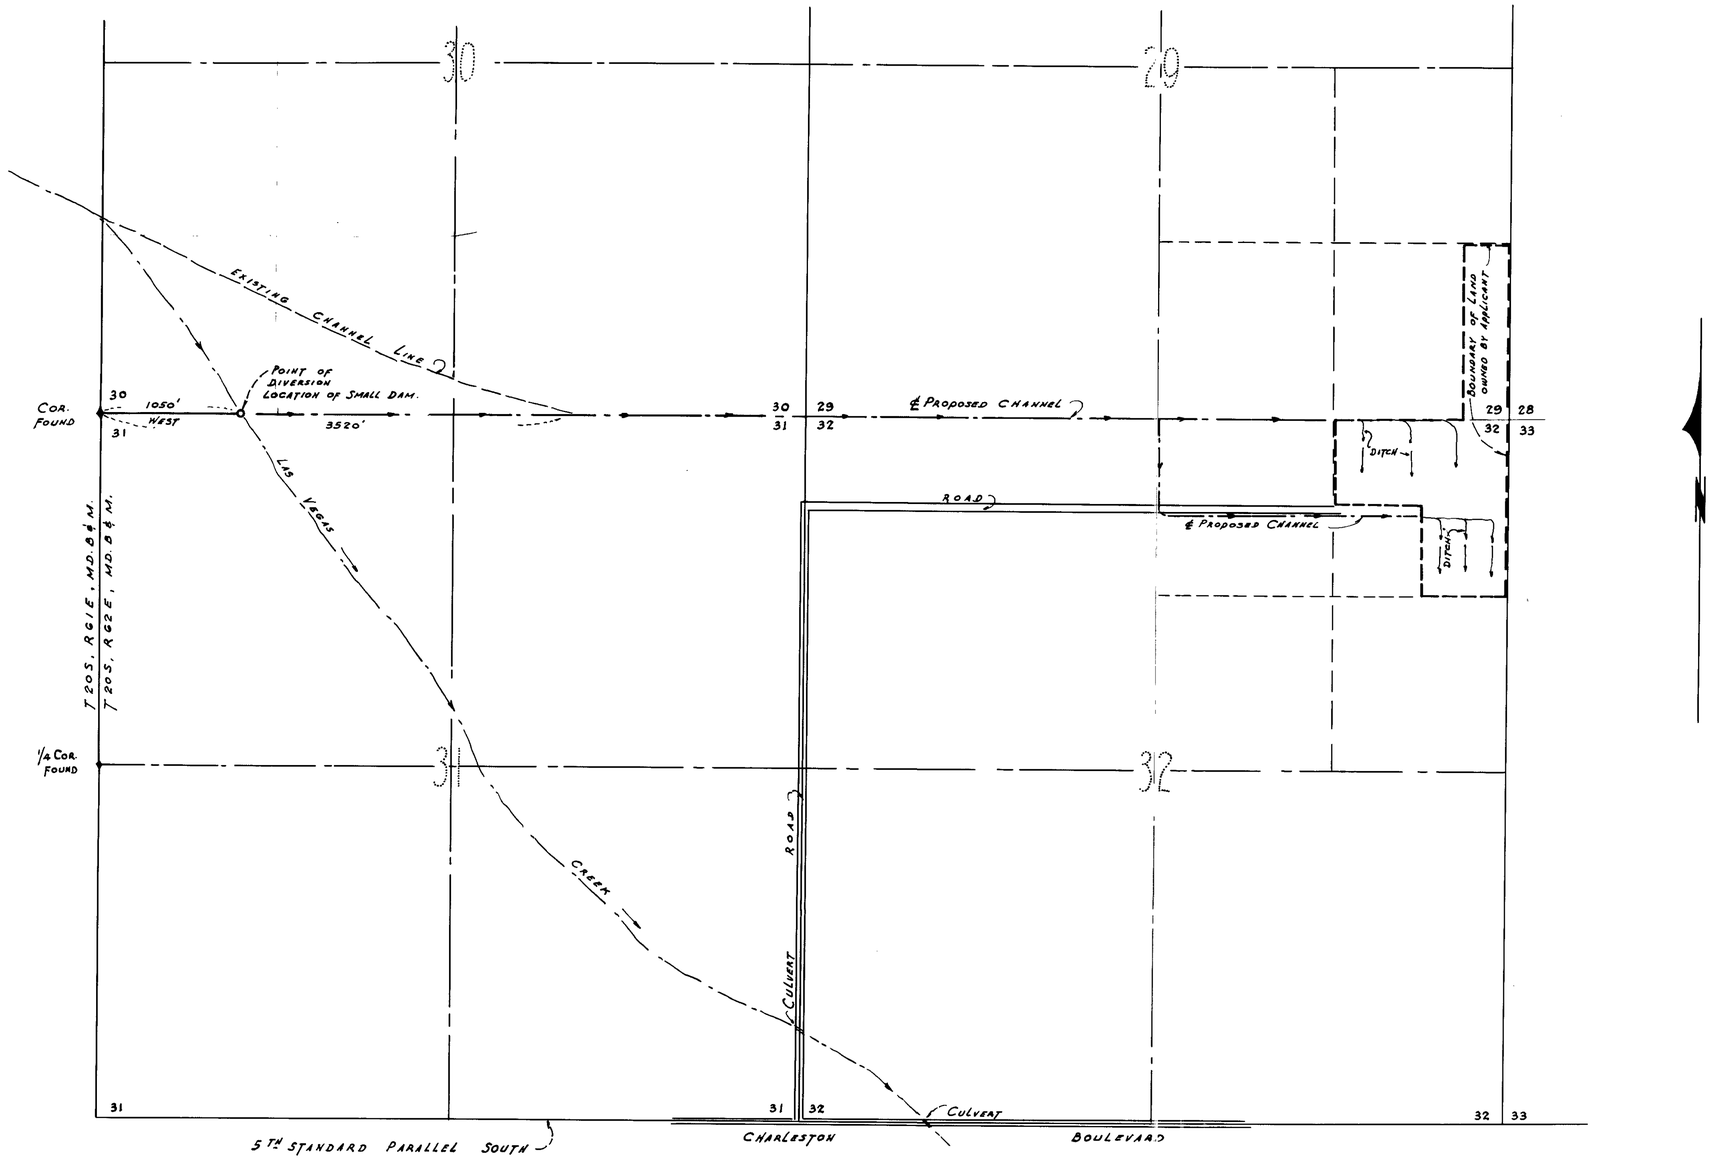

SEC. 29, 30, 31 & 32, TWP. 20 SOUTH, RANGE 62 EAST, MD. B & M.

STATE OF NEVADA } SS
COUNTY OF CLARK

I, JACK ASHER, BEING FIRST DULY SWORN, DEPOSE AND SAY THAT THIS MAP, CONSISTING OF ONE SHEET, HAS BEEN DRAWN TO THE DESIGNATED SCALE FROM FIELD NOTES OF A SURVEY MADE BY ME, AND COMPLETED ON MARCH 5, 1946; THAT IT TRULY AND CORRECTLY REPRESENTS THE LOCATION AND EXTENT OF THE PROPOSED WORKS USED TO DIVERT WATER FROM LAS VEGAS CREEK, IN CLARK COUNTY, BY FRANK J. SEIBERT FOR STOCK WATERING & IRRIGATION PURPOSES. THAT THE PROPOSED POINT OF DIVERSION, THE APPROXIMATE LOCATION AND SIZE OF THE DIVERTING CHANNEL OR OTHER CONDUIT, THE PLACE AND MANNER OF USE, THE LOCATION AND NAMES OF ALL OTHER WORKS, OR STREAMS FROM WHICH ARE CROSSED BY OR CONNECTED WITH THE SAID WORKS, ARE FULLY AND CORRECTLY DESIGNATED THEREON.

Jack Asher
STATE WATER RIGHT SURVEYOR

SUBSCRIBED AND SWORN TO BEFORE ME THIS 11TH DAY OF MARCH AD. 1946.

J. E. McMaris
NOTARY PUBLIC IN AND FOR CLARK COUNTY, NEVADA.

MY COMMISSION EXPIRES: August 19-1946

March 15, 1946

0 600 1200 1800 2400 3000 3600
SCALE IN FEET

JACK ASHER
CIVIL ENGINEER
P.O. BOX 871 - LAS VEGAS, NEV.

3413 Feb. 20, 1950 for 0.46 C.F.S. for Irrig.

MAP TO ACCOMPANY
APPLICATION TO APPROPRIATE WATER
BY
FRANK J. SEIBERT
FOR
STOCK WATERING & IRRIGATION USE
FROM
LAS VEGAS CREEK
CLARK COUNTY - NEVADA

11511