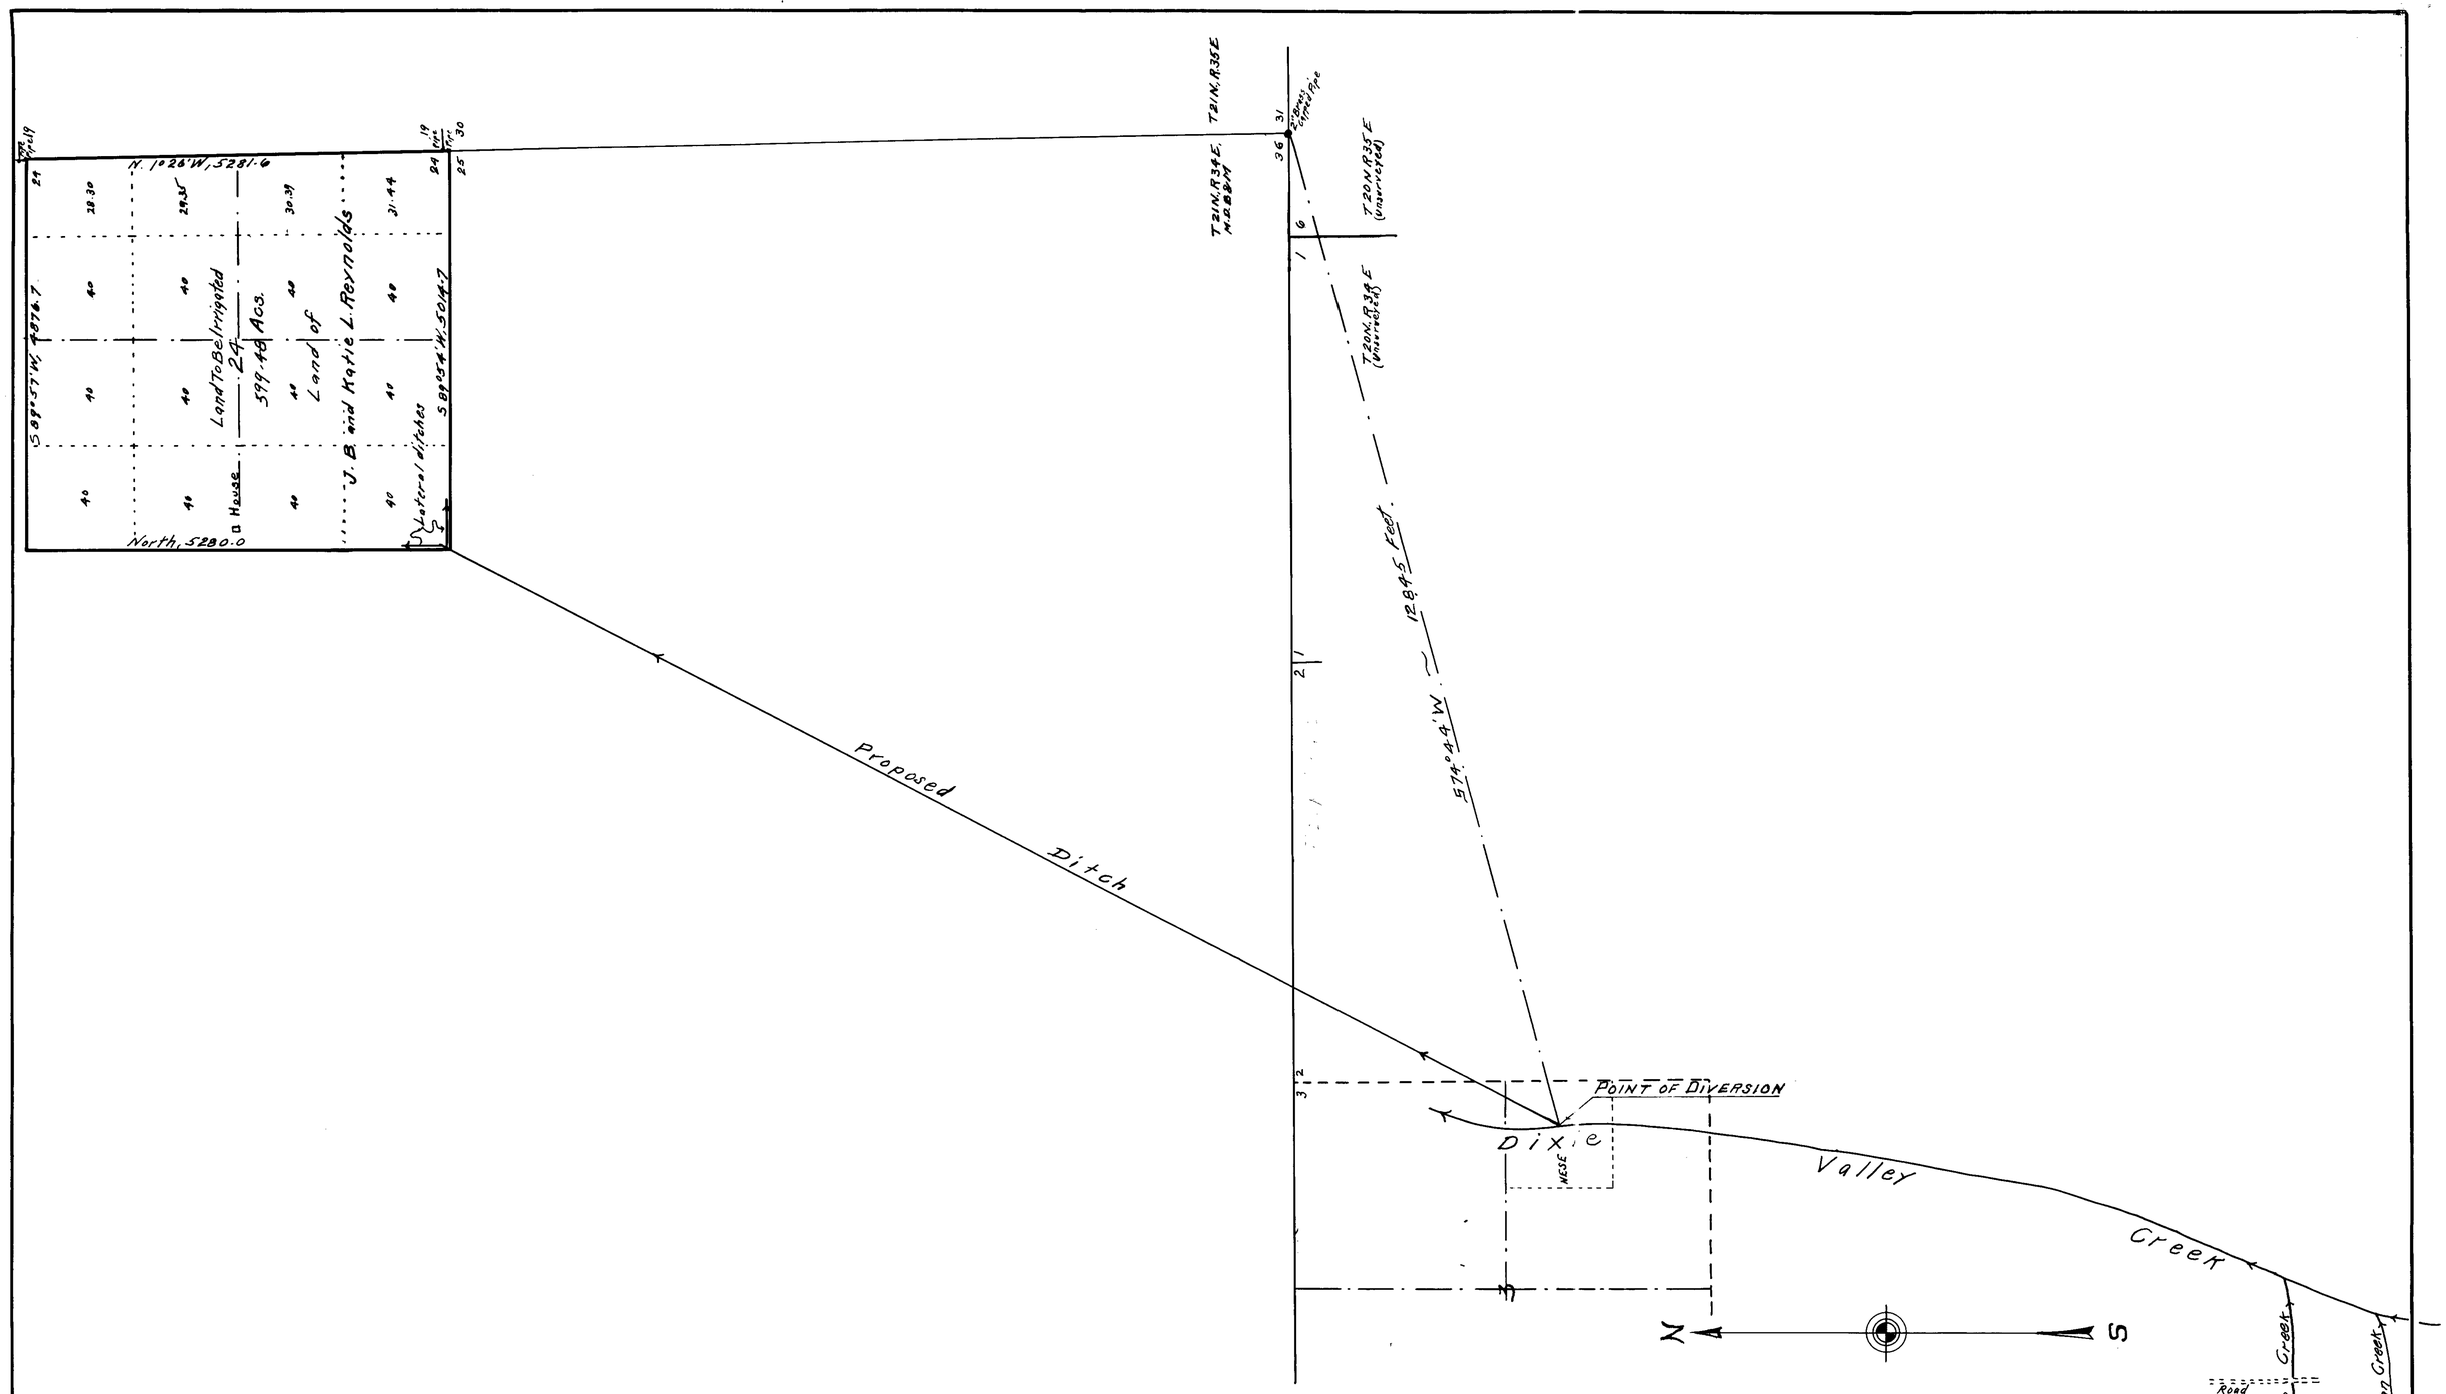

STATE of NEVADA
County of Ormsby } s.s.

I, E.P. Osgood, being first duly sworn, depose and say that this map, consisting of 1 sheet, has been correctly drawn to the designated scale from field notes of a survey made by me on the 28th day of July, 1946; that it truly and correctly represents the proposed location and extent of the works used to divert water from DIXIE VALLEY CREEK in Churchill County by J.B. & KATIE L. REYNOLDS for IRRIGATION purposes. That the proposed Point of Diversion, the approximate location and size of the diverting channel, all reservoirs or basins, the location and names of all other works which will cross or connect with the proposed works, and the boundary of all lands, showing by 40 acre subdivisions the areas proposed to be irrigated, are fully and correctly designated thereon.

E. P. Osgood
State Water Right Surveyor

Subscribed and sworn to before me this 13th day of Aug, 1946.

C.F. Quiley
Notary Public in & for Ormsby, County, Nevada

My commission expires My Commission Expires July 6, 1949

Aug 13, 1946

MAP
TO ACCOMPANY
APPLICATION NO 11523
TO APPROPRIATE
WATER FOR IRRIGATION
by
J. B. REYNOLDS
& KATIE L. REYNOLDS
FROM DIXIE VALLEY CREEK
Churchill, County, Nevada
SCALE: 1" = 1000'
1000 500 0 1000 2000 3000
E.P. Osgood, St. Wat. Rt. Sur. July 25, 1946

11523