# SECTION 23
# T 17 N; R 19 E; M.D.B. & M.

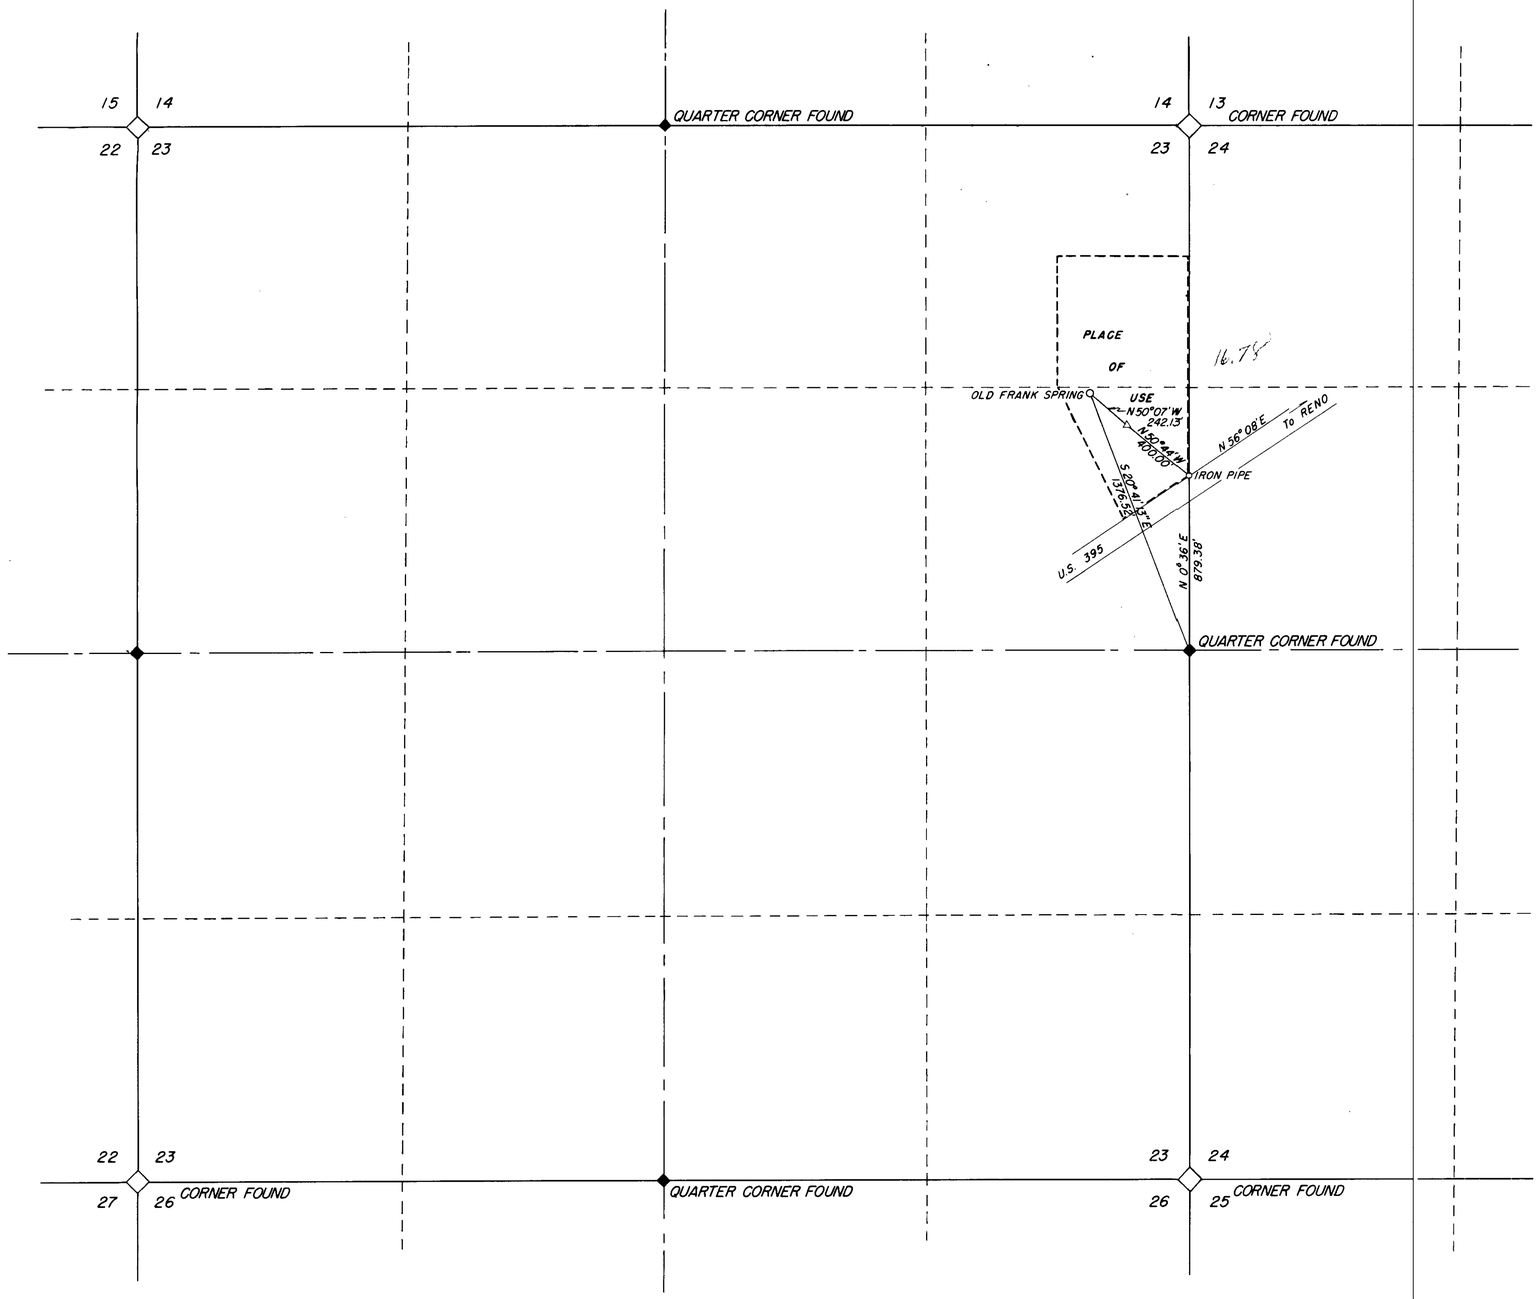


I, A.E. HOLGATE, BEING FIRST DULY SWORN, DEPOSE AND SAY THAT THIS MAP, CONSISTING OF ONE SHEET, HAS BEEN CORRECTLY DRAWN TO THE DESIGNATED SCALE FROM FIELD NOTES OF A SURVEY MADE UNDER MY SUPERVISION ON THE 12TH DAY OF JULY 1946; THAT IT TRULY AND CORRECTLY REPRESENTS THE PROPOSED LOCATION AND EXTENT OF THE WORKS PROPOSED TO BE USED TO DIVERT WATER FROM THE OLD FRANK SPRING IN WASHOE COUNTY, NEVADA BY FRED J. AND ROSEMARY DELONGCHAMPS FOR IRRIGATION AND DOMESTIC USE PURPOSES; THAT THE PROPOSED POINT OF DIVERSION, THE APPROXIMATE LOCATION AND SITE OF THE DIVERTING CHANNEL, ALL RESERVOIRS OR BASINS, THE LOCATION AND NAMES OF ALL OTHER WORKS WHICH WILL CROSS OR CONNECT WITH THE PROPOSED WORKS, AND THE BOUNDARY OF ALL LANDS, SHOWING BY 40-ACRE LEGAL SUBDIVISIONS THE AREAS PROPOSED TO BE SUPPLIED, ARE FULLY AND CORRECTLY DESIGNATED HEREON.

A.E. Holgate

STATE WATER RIGHT SURVEYOR

SUBSCRIBED AND SWORN TO BEFORE ME THIS 25TH DAY OF SEPTEMBER 1946.

Josephine Monaghan

NOTARY PUBLIC IN AND FOR WASHOE COUNTY, NEVADA.

My commission expires: July 27, 1948

SCALE 1" = 400'

0 100 200 400 800 1200 1600

FILED
Sept. 26, 1946

WASHOE COUNTY, NEVADA
SEC. 23, T 17 N; R 19 E; M.D.B. & M.

MAP TO ACCOMPANY
APPLICATION TO APPROPRIATE
WATER FOR IRRIGATION
AND DOMESTIC USES
BY
FRED J. AND ROSEMARY DELONGCHAMPS

APPLICATION No 11534